EXHIBIT 23

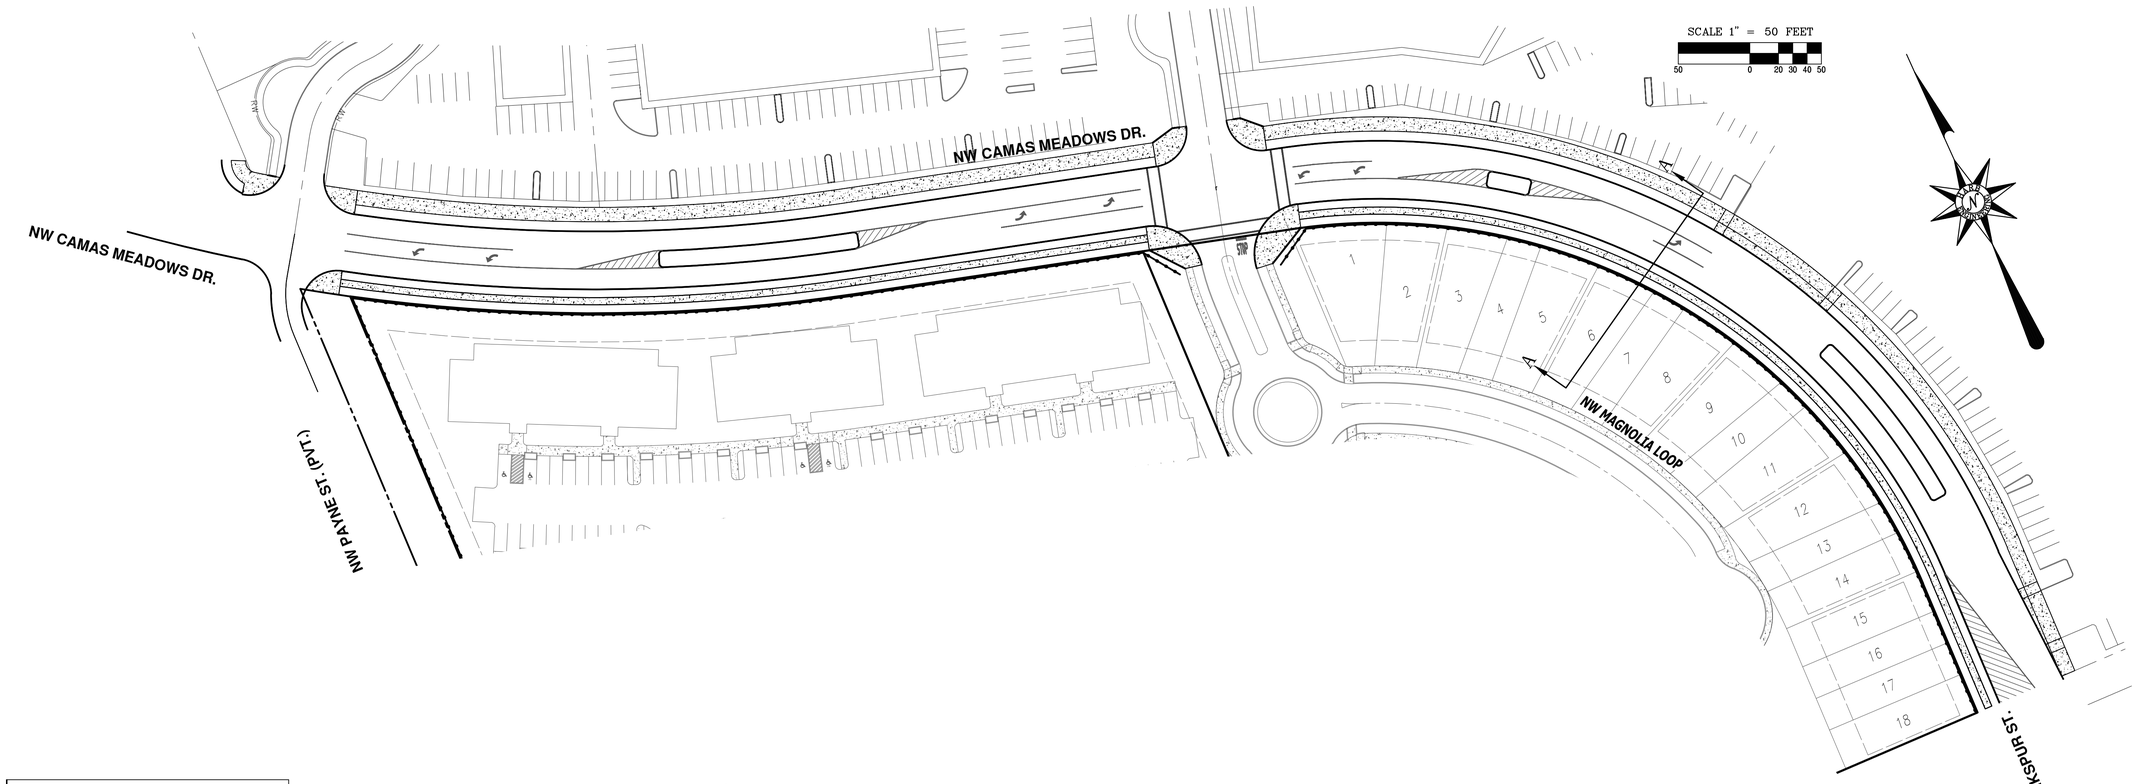

REAR ELEVATION

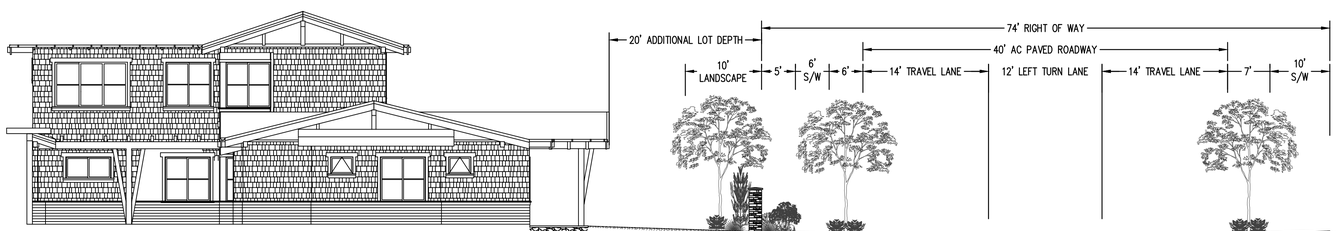

SIDE ELEVATION

CAMAS MEADOWS DRIVE EXTENSION

CROSS-SECTION A-A

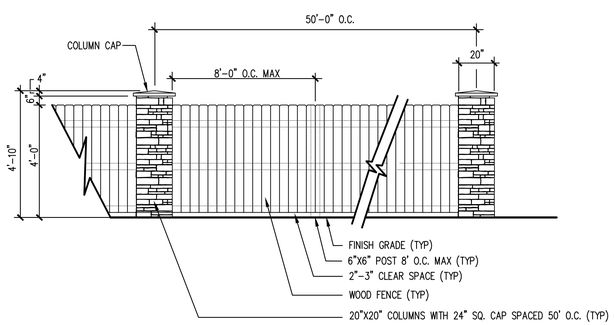

FRONTAGE PERIMETER FENCING ELEVATION DETAIL

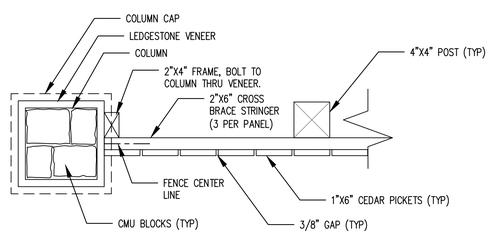

FRONTAGE PERIMETER FENCING ENLARGEMENT DETAIL - TOP VIEW

HARB ENGINEERING
LAND DEVELOPMENT PLANNING ENGINEERING
CONSTRUCTION MANAGEMENT
701 COLUMBIA STREET, SUITE 111 VANCOUVER, WA 98660
PHONE: (360) 695-6520 WWW.HARBENGINEERING.COM
HARB ENGINEERING, INC

04/11/2016

EXPIRES JANUARY 1, 2018

CAMAS MEADOWS DRIVE EXTENSION
(PUBLIC IMPROVEMENTS)

SHEET NAME:

CAMAS MEADOWS DRIVE EXTENSION - CORRIDOR CONCEPT

DRAWN BY: B.S.G.

DESIGNED BY: B.S.G.

CHECKED BY: G.G.H.

SHEET #