EXHIBIT 33

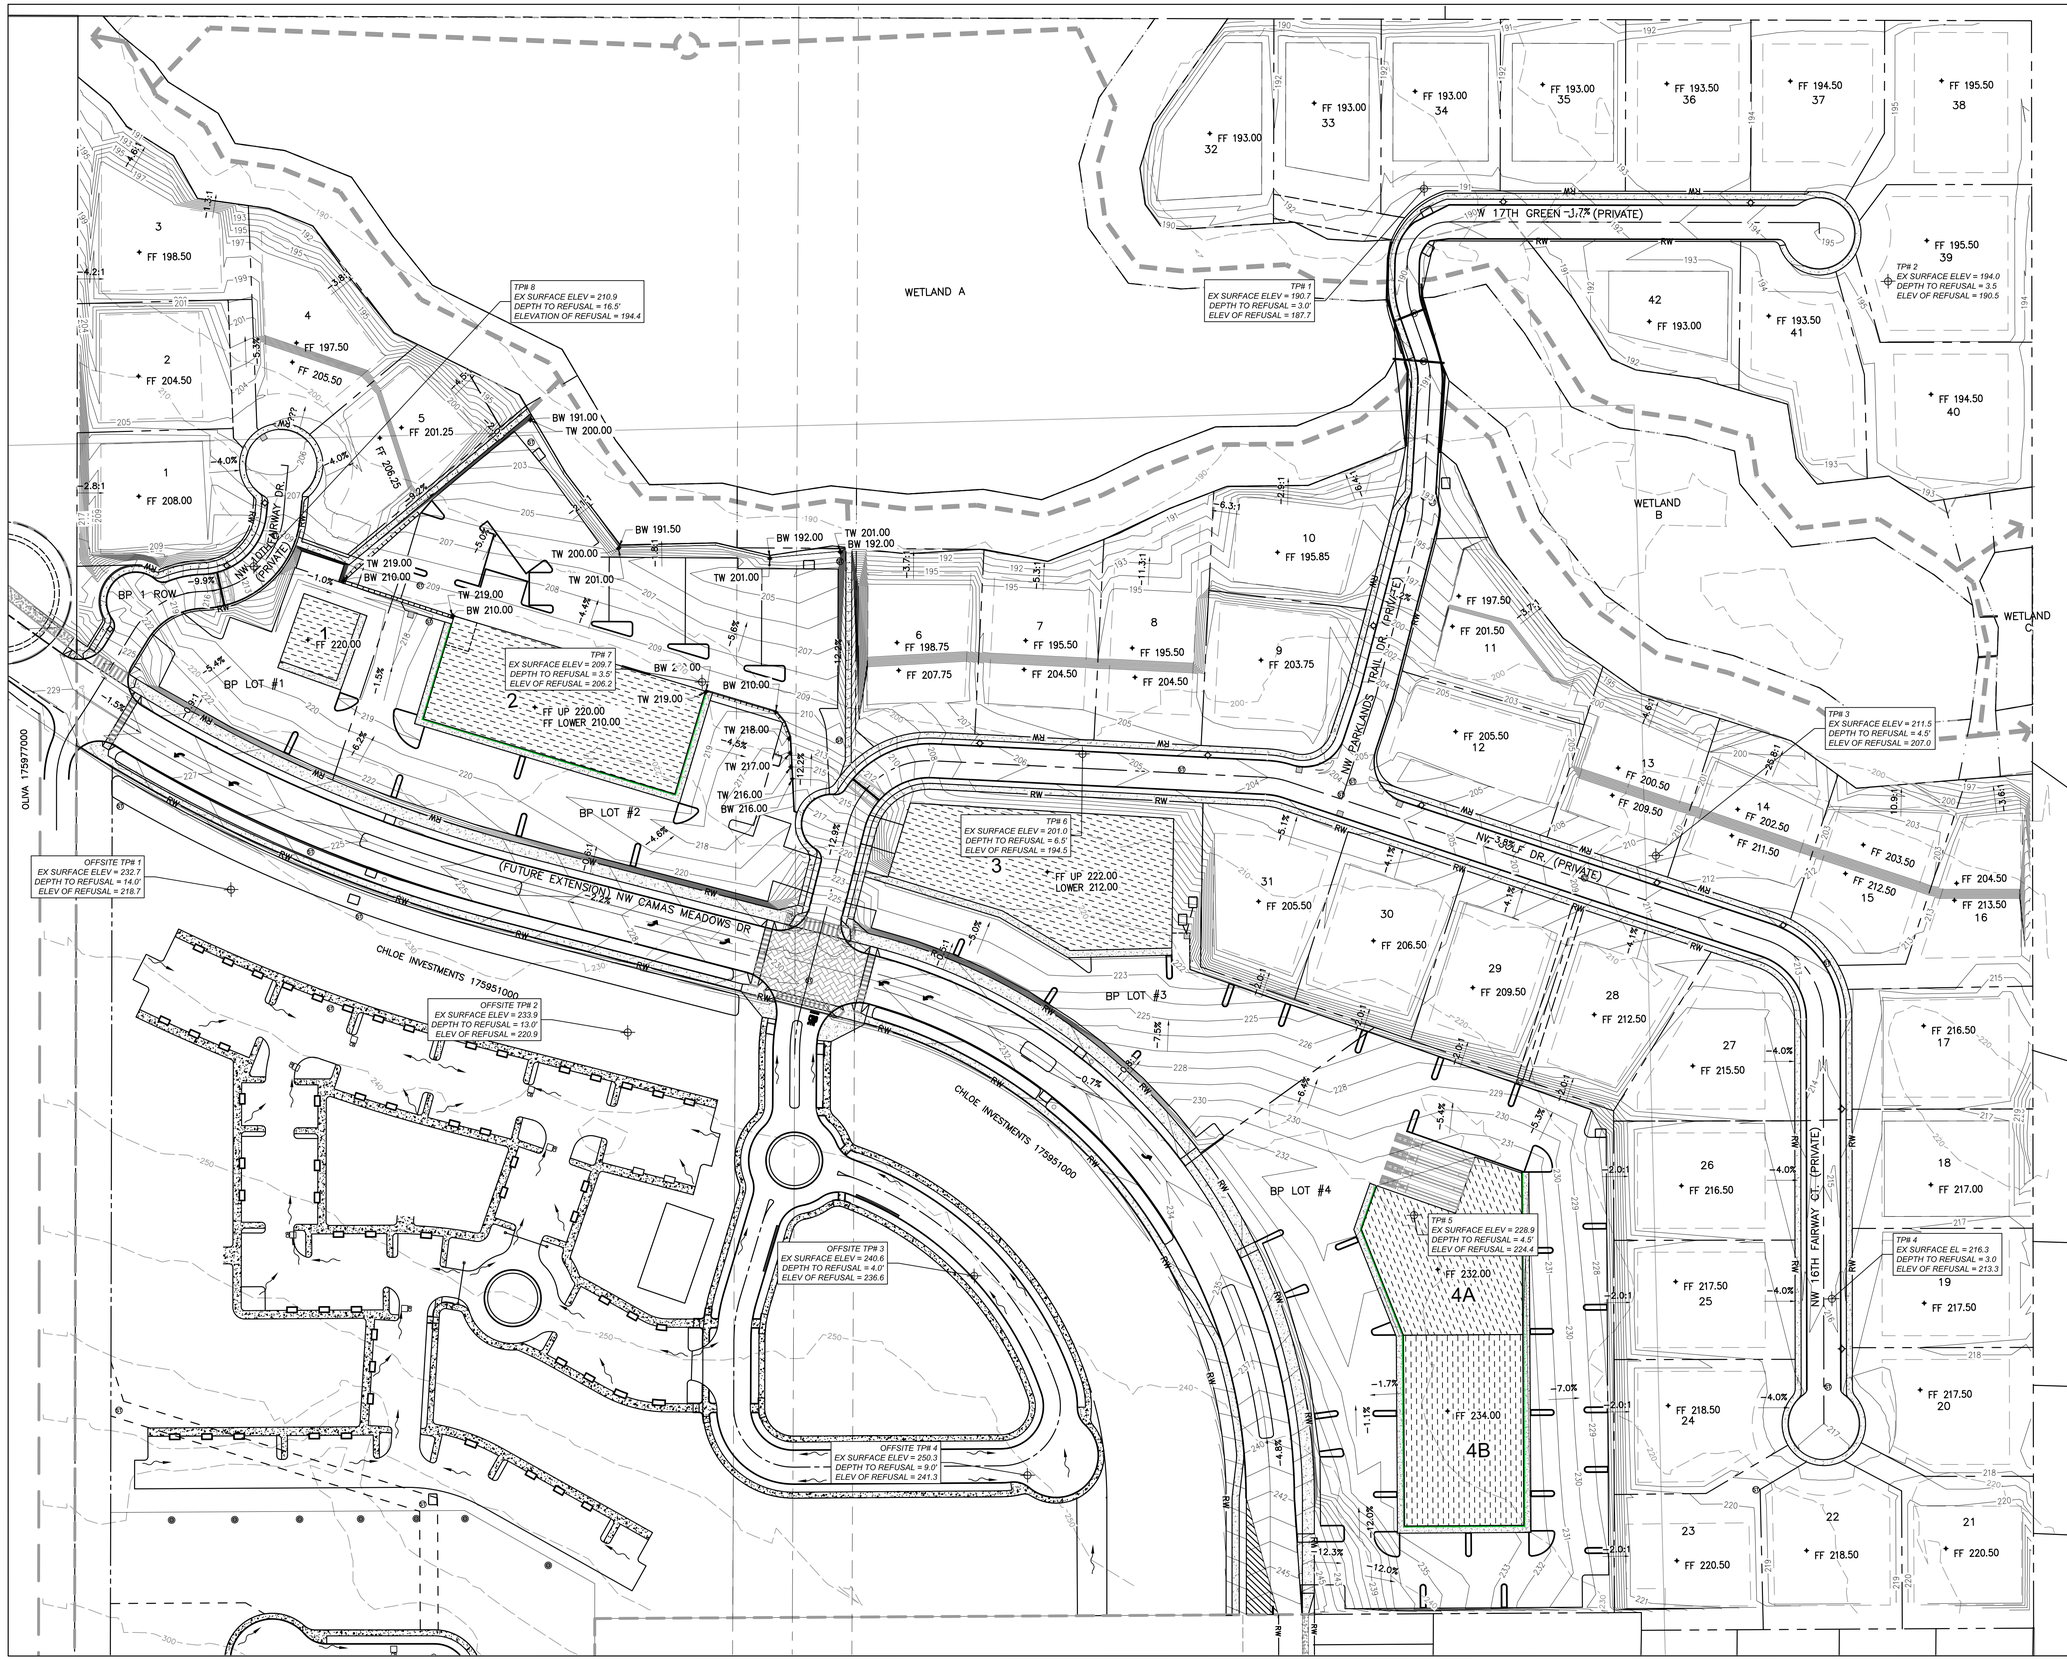

APPROXIMATE EARTHWORK QUANTITIES:

ESTIMATED STRIPPINGS = 21,000 CY (ASSUMES 6" DEPTH CONTRACTOR TO VERIFY WITH GEOTECH AND ADJUST)

ESTIMATED CUT BEYOND STRIPPINGS = 28,000 CY
ESTIMATED FILL = 76,000 CY

ESTIMATED TRENCH EXCAVATION = 3200 CY
ASSUMES 3' WIDE TRENCH, USE TRENCH EXCAVATION FOR BACK FILL IF MATERIAL IS SUITABLE.

CONTRACTOR TO VERIFY ACCURACY.

GRAPHIC SCALE 1"=60'

0 60 120

KESSI ENGINEERING
6400 NE HWY 99 #G-169
VANCOUVER, WA 98665
Tel: (360) 991-9300
www.kessiconsulting.com

CONSULTING
PLANNING
CIVIL ENGINEERING
PROJECT MANAGEMENT

DATE: 05 JAN 2015

PARKLANDS EXECUTIVE SUBDIVISION AND THE ARCHERY BUSINESS PARK SITE PLAN AT CAMAS MEADOWS GOLF COURSE

PRELIMINARY GRADING PLAN

SHEET 2