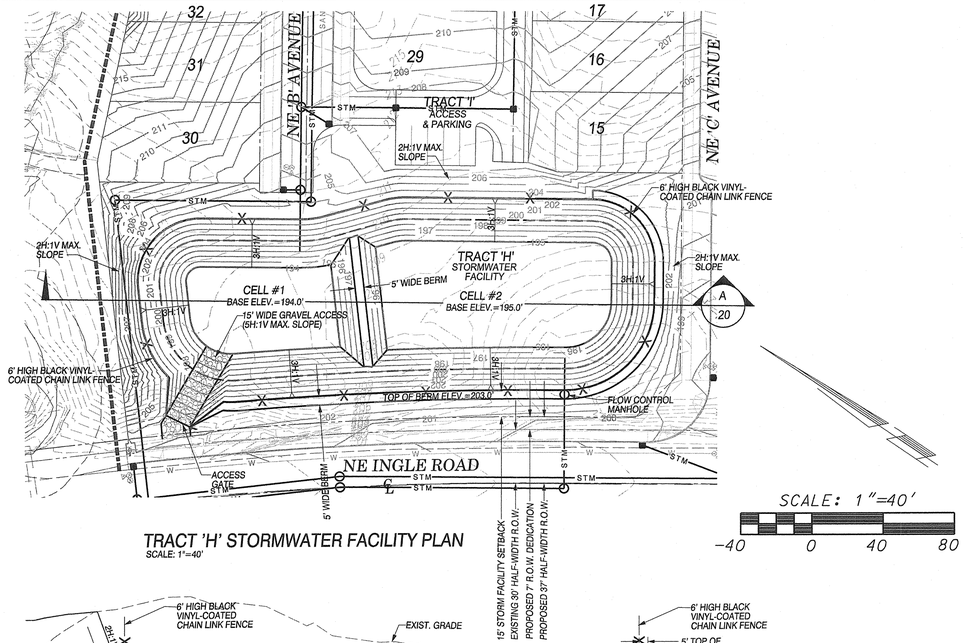

TRACT 'H' STORMWATER FACILITY PLAN
SCALE: 1"=40'

SCALE: 1"=40'
-40 0 40 80

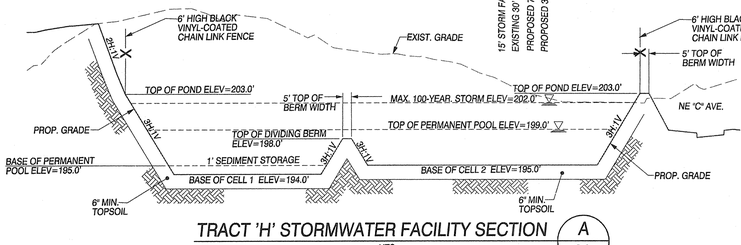

TRACT 'H' STORMWATER FACILITY SECTION (A / 20)
NTS

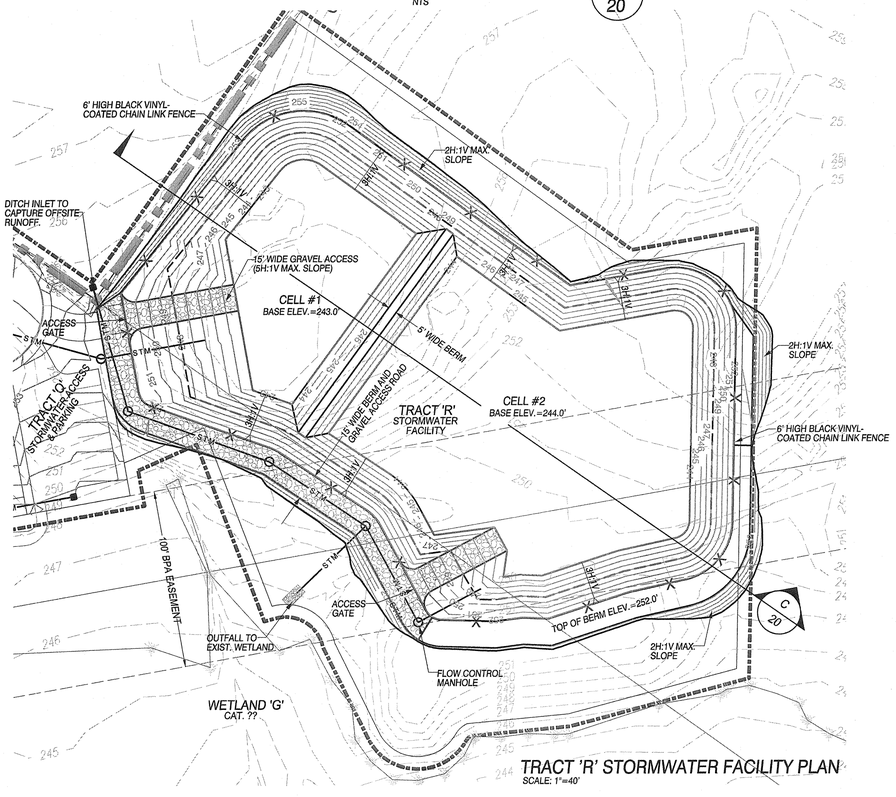

TRACT 'R' STORMWATER FACILITY PLAN
SCALE: 1"=40'

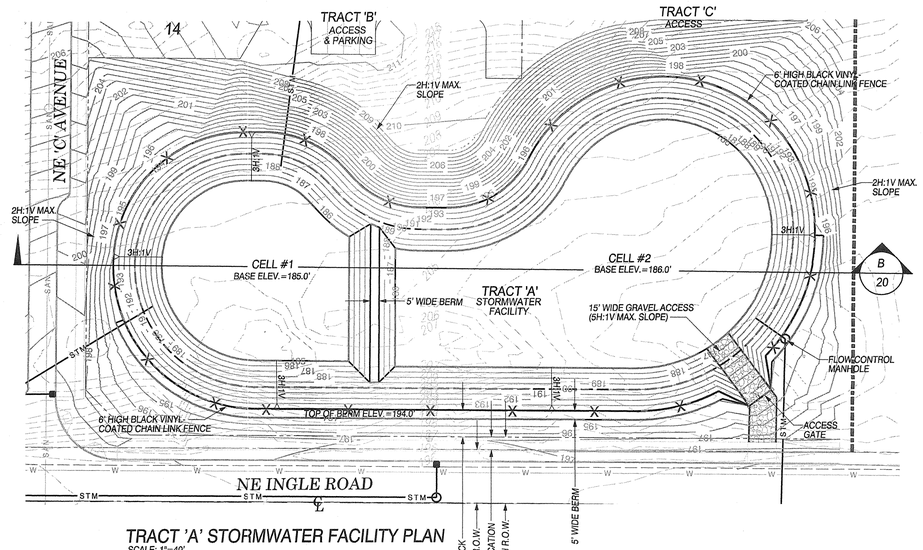

TRACT 'A' STORMWATER FACILITY PLAN
SCALE: 1"=40'

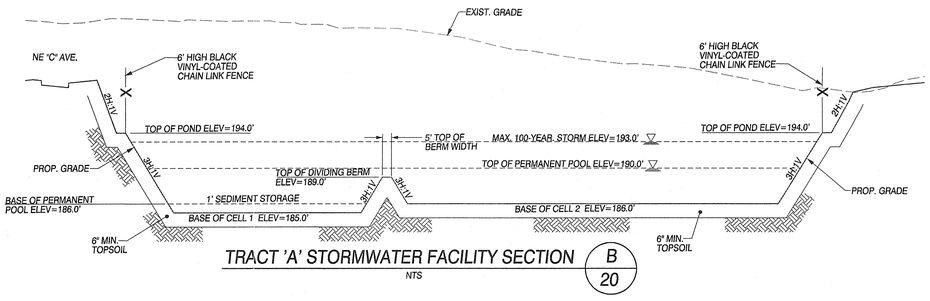

TRACT 'A' STORMWATER FACILITY SECTION (B / 20)
NTS

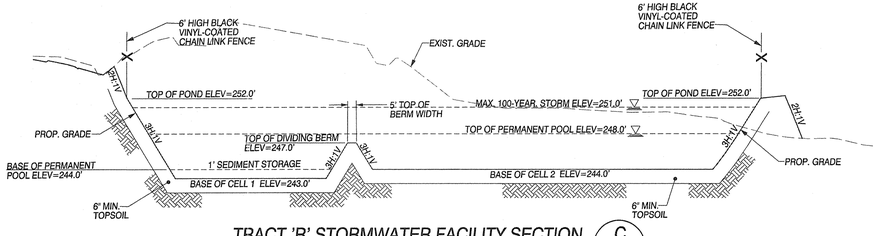

TRACT 'R' STORMWATER FACILITY SECTION (C / 20)
NTS

J:\data\8000\8900\8930\8938\Engineering\Prelim\Phase 1\8938.e.Border.Prelim.Ph1 Storm Fac.dgn
M:\Microstation V8\pen tables\OCE table setup\oce stormpond.tbl

CLIENT:
GREEN MOUNTAIN LAND LLC.
17933 NW EVERGREEN PARKWAY
SUITE #300
BEAVERTON, OR 97006
ATTN: JOHN O'NEIL
PH: (503) 597-7100
EMAIL: johno@metlandgroup.com

PRELIMINARY STORM FACILITY PLAN AND SECTIONS FOR:

GREEN MOUNTAIN MIXED USE PRD PHASE 1

OLSON LAND SURVEYORS ENGINEERS
ENGINEERING INC. 222 E. EVERGREEN BLVD., VANCOUVER, WA 98660
360-695-1385
503-398-8938

PETER A. TICK
STATE OF WASHINGTON
31617
REGISTERED
PROFESSIONAL ENGINEER
12/30/14

CHANGES / REVISIONS

DESCRIPTION:	DATE:

DESIGNED: RWP
DRAWN: RWP
CHECKED: PAT
DATE: DECEMBER 20'14
SCALE: H: 1" = 40'
V: N/A

COPYRIGHT 2014, OLSON ENGINEERING, INC.

GREEN MOUNTAIN PHASE 1
JOB NO. 8933.01.02

SHEET
20 of 25