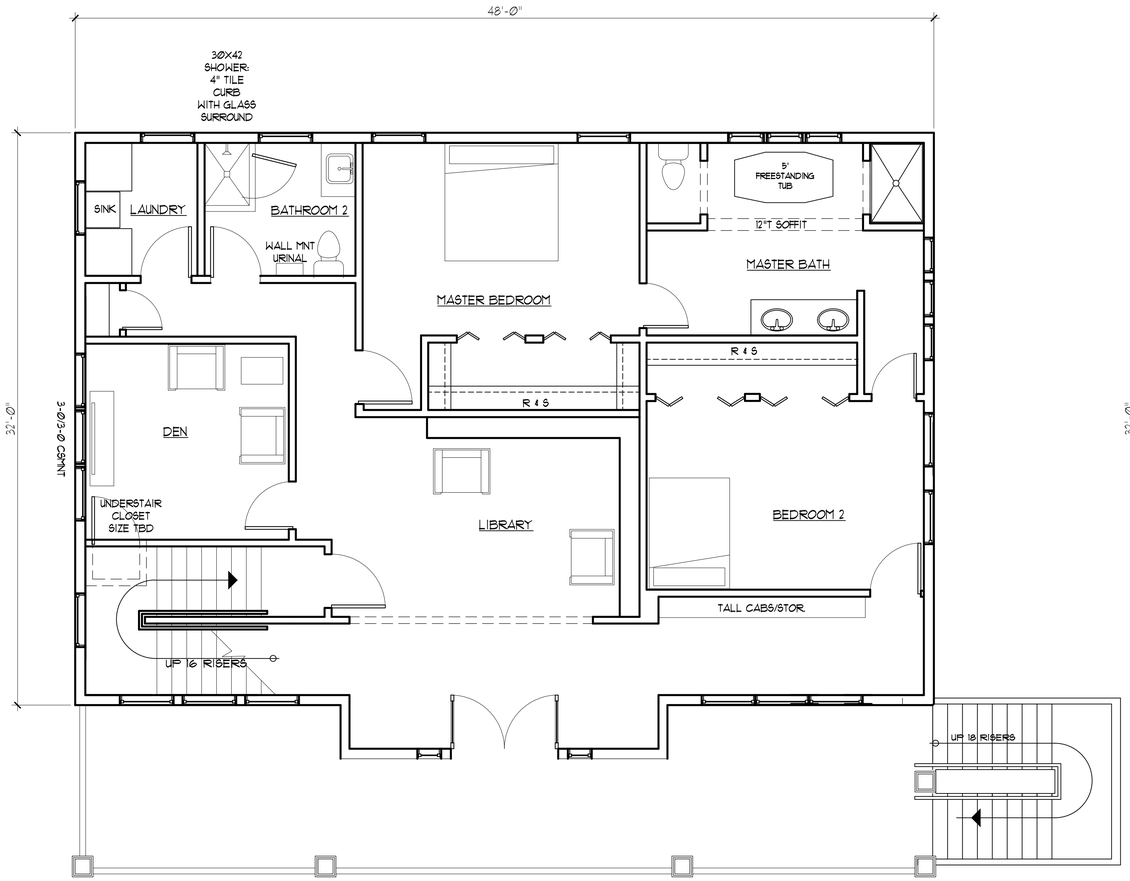

2 SECOND STORY FLOOR PLAN
SCALE: 1/4" = 1'-0"

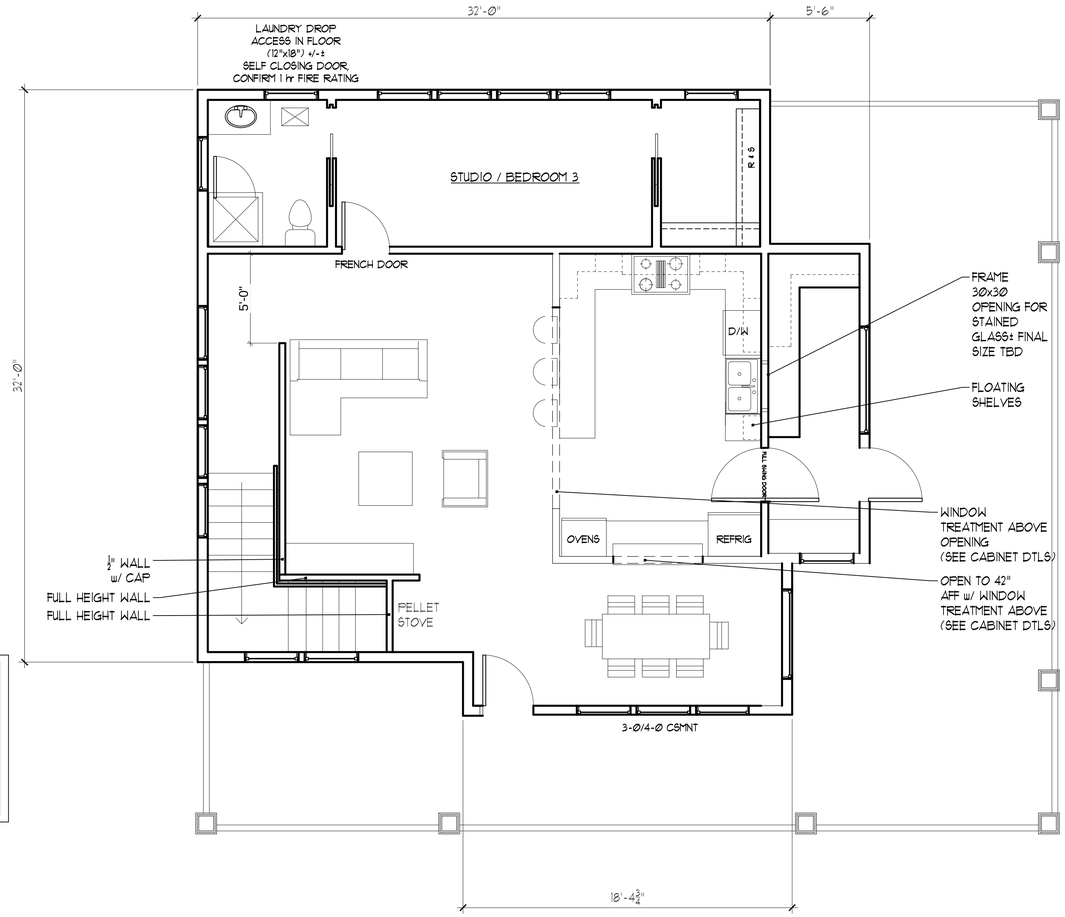

3 THIRD STORY FLOOR PLAN
SCALE: 1/4" = 1'-0"

ALL RIGHTS RESERVED. ANY REPRODUCTION WITHOUT WRITTEN PERMISSION IS STRICTLY PROHIBITED.

NOTICE: THESE PLANS ARE NOT STAMPED BY AN ENGINEER OR ARCHITECT. LOCAL BUILDING CODE AND/OR OTHER APPLICABLE LAWS, STATE, STATE OR ORDINANCES MAY REQUIRE THAT THESE PLANS BE STAMPED BY AN ENGINEER AND/OR ARCHITECT PRIOR TO THE SUBMITTAL OF A BUILDING PERMIT APPLICATION. THE OWNER AND/OR BUILDER IS SOLELY RESPONSIBLE FOR OBTAINING SUCH STAMP.

ALL INFORMATION ON THESE PLANS SHOULD BE VERIFIED BY THE BUILDER PRIOR TO CONSTRUCTION OR ORDERING OF MATERIALS. THE DESIGNER ASSUMES NO RESPONSIBILITY FOR ERRORS OR OMISSIONS. THE OWNER OF THESE PLANS AGREES TO INDEMNIFY AND HOLD HARMLESS THE DESIGNER FROM ANY AND ALL CLAIMS, LIABILITIES, DAMAGES, THAT THE DESIGNER MAY BE SUBJECT TO.

THE DESIGNER DOES NOT WARRANT THE SUITABILITY OF THESE PLANS WITH RESPECT TO THE SUITABILITY OF THESE PLANS FOR ANY PARTICULAR PURPOSE OR USE. THE DESIGNER DOES NOT WARRANT THE ACCURACY OF THE SITE AND/OR ENVIRONMENTAL CONDITIONS AS SHOWN ON THE PLANS. THE OWNER AGREES TO HOLD THE DESIGNER HARMLESS FROM ANY CLAIMS, LIABILITIES, DAMAGES, PENALTIES, FINES, OR LEGAL FEES, RESULT OF VIOLATIONS OF LAWS, RULES, RULE, OR ORDINANCE.

THE HOVISS
GROUP

411 NE 6th AVE
CAMAS, WA. 98607
360.326.6436

LONDON RESIDENCE
CAMAS, WA

REVISIONS

1	12.18.15	REVISIONS PER CLIENT FLOORPLAN
2	02.10.16	REVISIONS PER CLIENT
3	02.16.16	REVISIONS PER CLIENT
4	02.22.16	REVISIONS PER CLIENT FIRST FLOOR
5	02.24.16	REVISIONS PER CLIENT FIRST FLOOR
6	02.26.16	REVISIONS PER CLIENT FIRST FLOOR
7	03.28.16	REVISIONS PER CLIENT FIRST FLOOR
8	04.16.16	REVISIONS PER CLIENT EXT SIDING, GRND FLR LAYOUT, WINDOW SIZES
9	04.22.16	COLUMN LOCATIONS REV
10	05.11.16	ADD CLOSET IN DEN1 ADD DROP IN FLOOR TO LAUNDRY,REV KIT WALL, REVISE GARAGE STORAGE WINDOWS IN LOWER LEVEL TO EGRESS1 WINDOWS IN LOWER LEVEL TO EGRESS
11	05.25.16	REVISE KITCHEN LAYOUT, ADD DOOR AT STAIRCASE ADD GLASS WALL STUDIO1 REV 3RD FLOOR WALL HT
12	06.06.16	ADD EXT GARAGE SIDE DR BACK IN REVISE 3RD FLR WALL BACK TO FULL HT1
13	06.13.16	REV GYM BATHROOM, ADD ACCESS FROM WEST
14	07.06.16	REVISED WEST AWNINGS

FLOOR PLANS

DATE	10.29.15
JOB #	LONDON
DRAWN BY	KH

A1.02