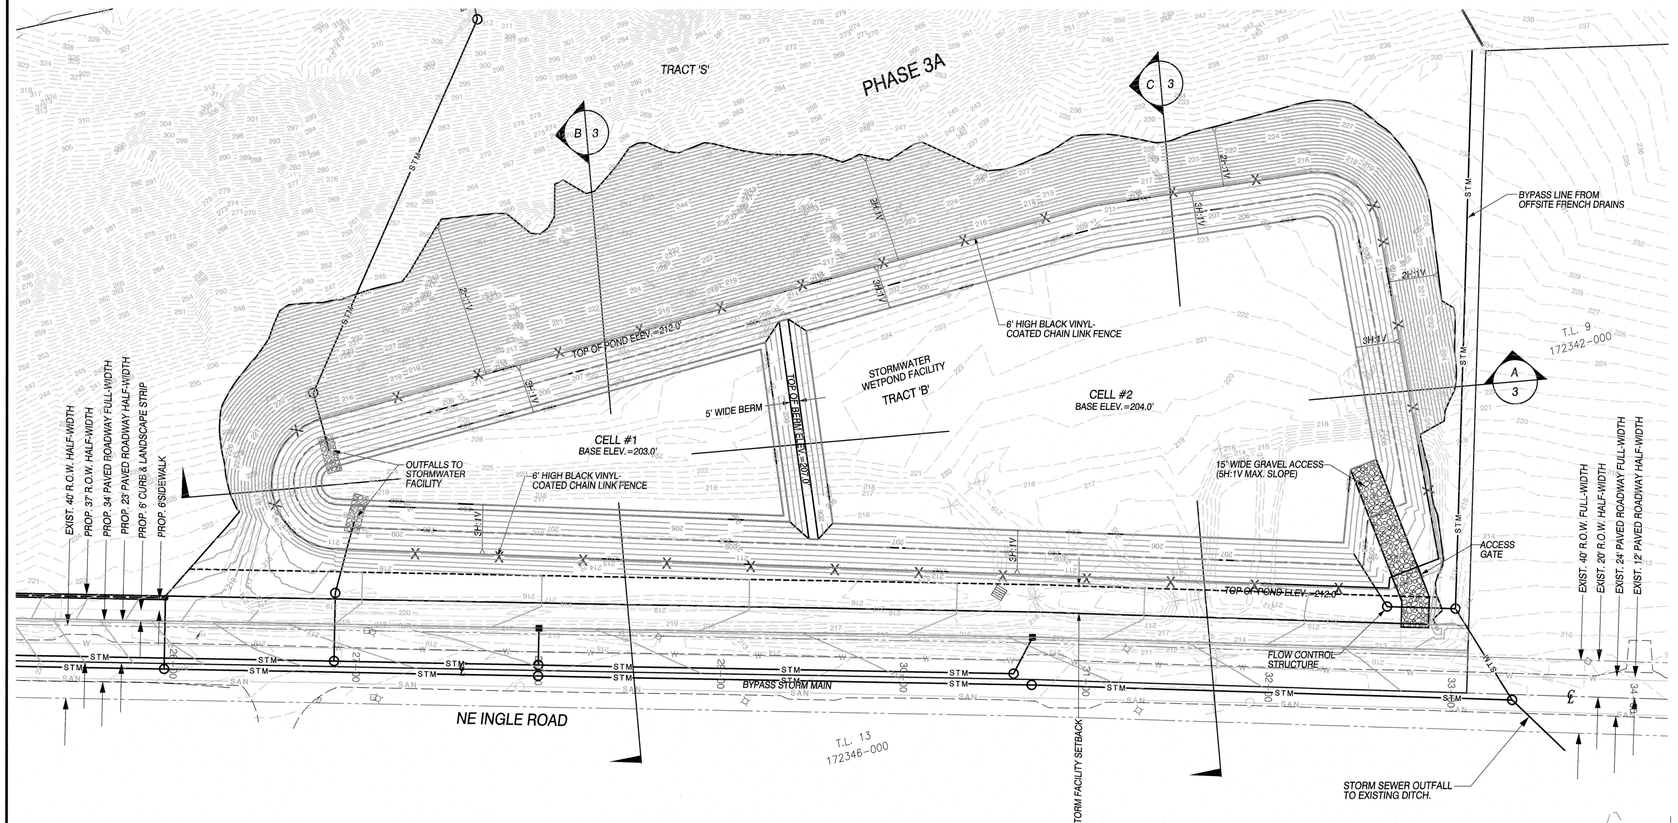

TRACT 'B' STORMWATER FACILITY SECTION B/3
NTS

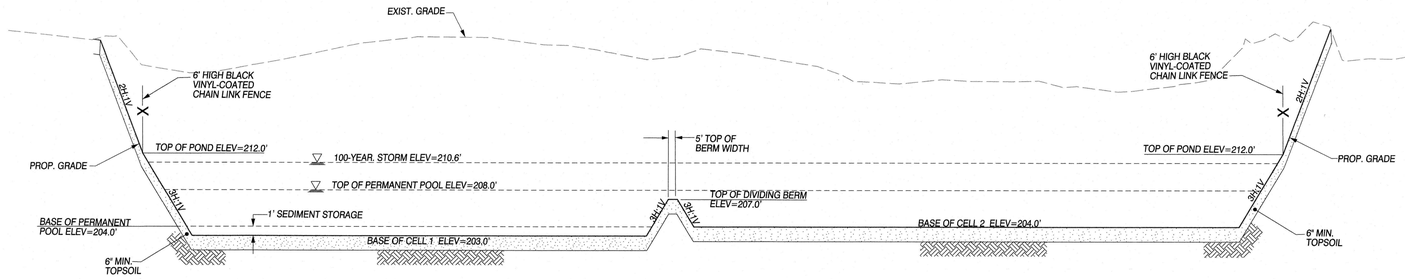

TRACT 'B' STORMWATER FACILITY SECTION A/3
NTS

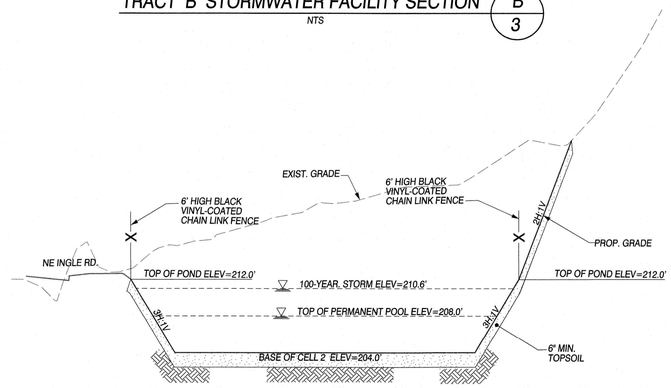

TRACT 'B' STORMWATER FACILITY SECTION C/3
NTS

CLIENT:
GREEN MOUNTAIN LAND LLC.
17933 NW EVERGREEN PARKWAY
SUITE #300
BEAVERTON, OR 97006
ATTN: JOHN O'NEIL
PH: (503) 597-7100
EMAIL: johno@metlandgroup.com

PRELIMINARY STORMWATER FACILITY PLAN AND SECTIONS FOR:

GREEN MOUNTAIN MIXED USE P.R.D. PHASE 3

OLSON ENGINEERING INC.
LAND SURVEYORS
ENGINEERS
222 E. EVERGREEN, VANCOUVER, WA 98660
360-695-1385
503-289-9696

PETER A. TUCK
STATE OF WASHINGTON
21614
REGISTERED
PROFESSIONAL ENGINEER
10/10/17

CHANGES / REVISIONS

DESCRIPTION:	DATE:

SCALE: H: 1"=40'
V:

COPYRIGHT 2017, OLSON ENGINEERING, INC.

GREEN MOUNTAIN MIXED USE P.R.D.
PHASE 3

JOB NO.: 8938.01.02

SHEET

3 OF 5

J:\data\8000\8900\8930\8938\Engineering\Prelim\Phase 3\Sheets\8938.e.Border3.Prelim.Ph3 Storm Facility.dgn
M:\MicroStation V8\pen tables\OCE table setup\OCE stormpond.tbl