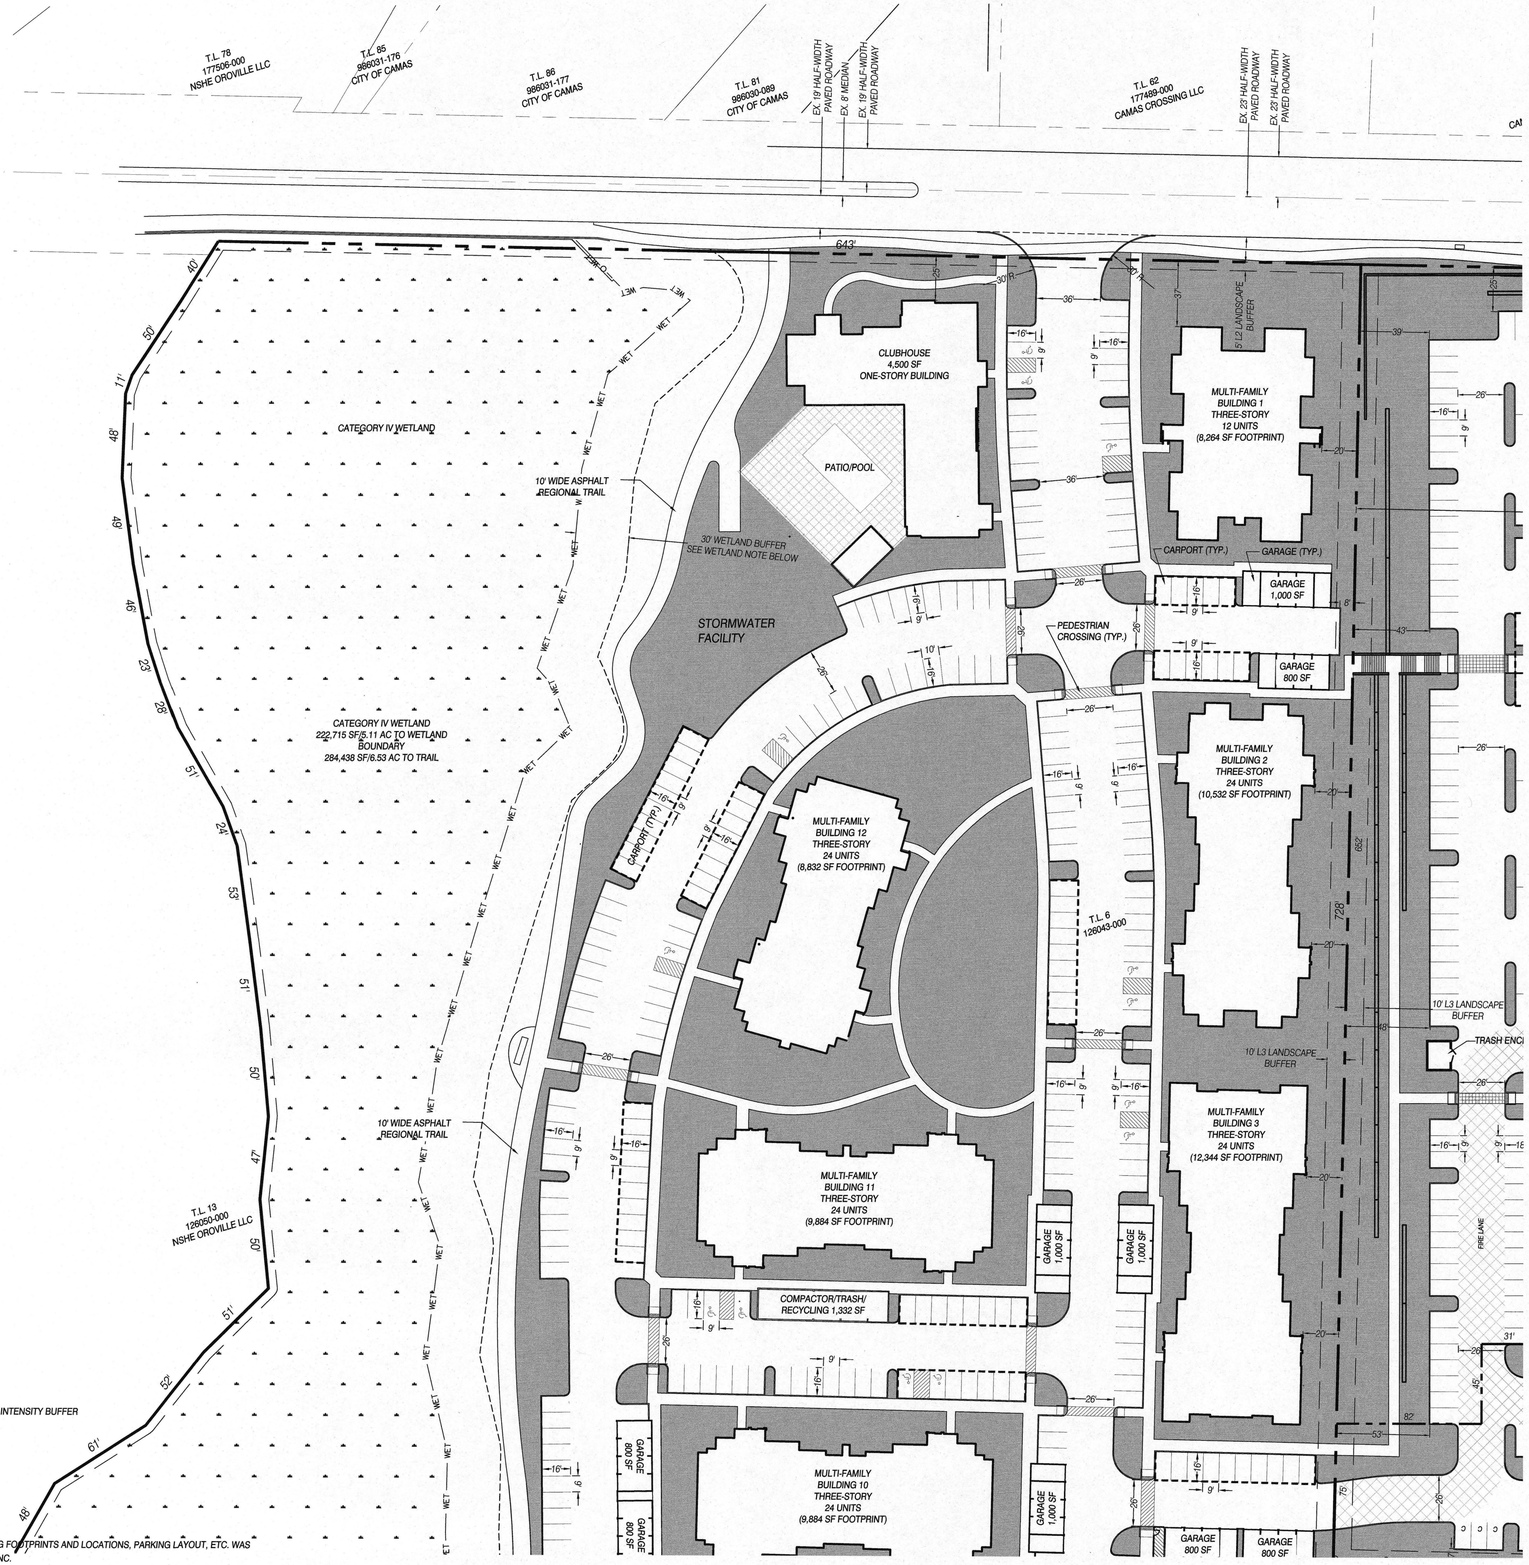

LEGEND

- EXISTING FENCE
- PROPOSED BUILDING
- LANDSCAPE BUFFER LINE
- PHASELINE
- MATCHLINE
- PROPOSED LOT LINE
- PARKING LOT CURB
- PARKING LOT STRIPING
- PROPERTY LINE
- ASPHALT ROAD/STREET/DRIVEWAY
- ROAD CENTERLINE
- SIDEWALK/CONC. PAD/TRAIL
- TRASH ENCLOSURE
- ADJACENT TAXLOT
- EXISTING ON-SITE TAXLOT
- WALL
- WETLAND BOUNDARY
- WETLAND BUFFER
- ADA STALL
- SIGN
- LANDSCAPE AREA
- WETLAND
- FIRE LANE

WETLAND BUFFER NOTE
WETLAND BUFFER SHOWN BASED ON A 40' MEDIUM INTENSITY BUFFER REDUCED BY 25%.

BASE SITE PLAN LAYOUT, INCLUDING THE BUILDING FOOTPRINTS AND LOCATIONS, PARKING LAYOUT, ETC. WAS PROVIDED BY MACKENZIE AND LRS ARCHITECTS, INC.

APPLICANT:
HOLLAND PARTNER GROUP
1111 MAIN STREET #700
VANCOUVER, WA 98660
(360) 694-7888

OWNER:
FISHER CREEK WEST, LLC
5700 NW FISHER CREEK DR. STE 100
CAMAS, WA 98607
(650) 350-5714
FAX UNAVAILABLE

CONTACT:
LANDERHOLM, P.S.
ATTN: RANDY PRINTZ
805 BROADWAY STREET, SUITE 1000
VANCOUVER, WA 98666-1086
(360) 816-2524
randy.printz@landerholm.com

N

GRAPHIC SCALE
0 20 40 80
(IN FEET)
1 inch = 40 ft.

PLOT: consultant3.ctb
FILE: J:\data\8000\8300\8360\8368\Planning\Elford Parcels\Olson Site Plan\8368.p.siteplan.prelim.dwg

SITE PLAN FOR:
GRASS VALLEY DEVELOPMENT
MULTI-FAMILY PHASES

OLSON ENGINEERING INC.
LAND SURVEYORS
ENGINEERS
222 E. EVERGREEN BLVD., VANCOUVER, WA 98660
360-695-1385
503-289-9688

KURT F. STONEX
STATE OF WASHINGTON
26356
REGISTERED PROFESSIONAL ENGINEER
3/2/18

CHANGES / REVISIONS

DESCRIPTION:	DATE:

DESIGNED: MACKENZIE/LRS ARCH./OEI
DRAWN: MRO/MACKENZIE/LRS ARCH.
CHECKED: KFS
DATE: MARCH 2018
SCALE: H: 1" = 40' V:

COPYRIGHT 2018, OLSON ENGINEERING, INC.

GRASS VALLEY DEVELOPMENT
JOB NO. 8368

SHEET
SP1.2