EXHIBIT 14

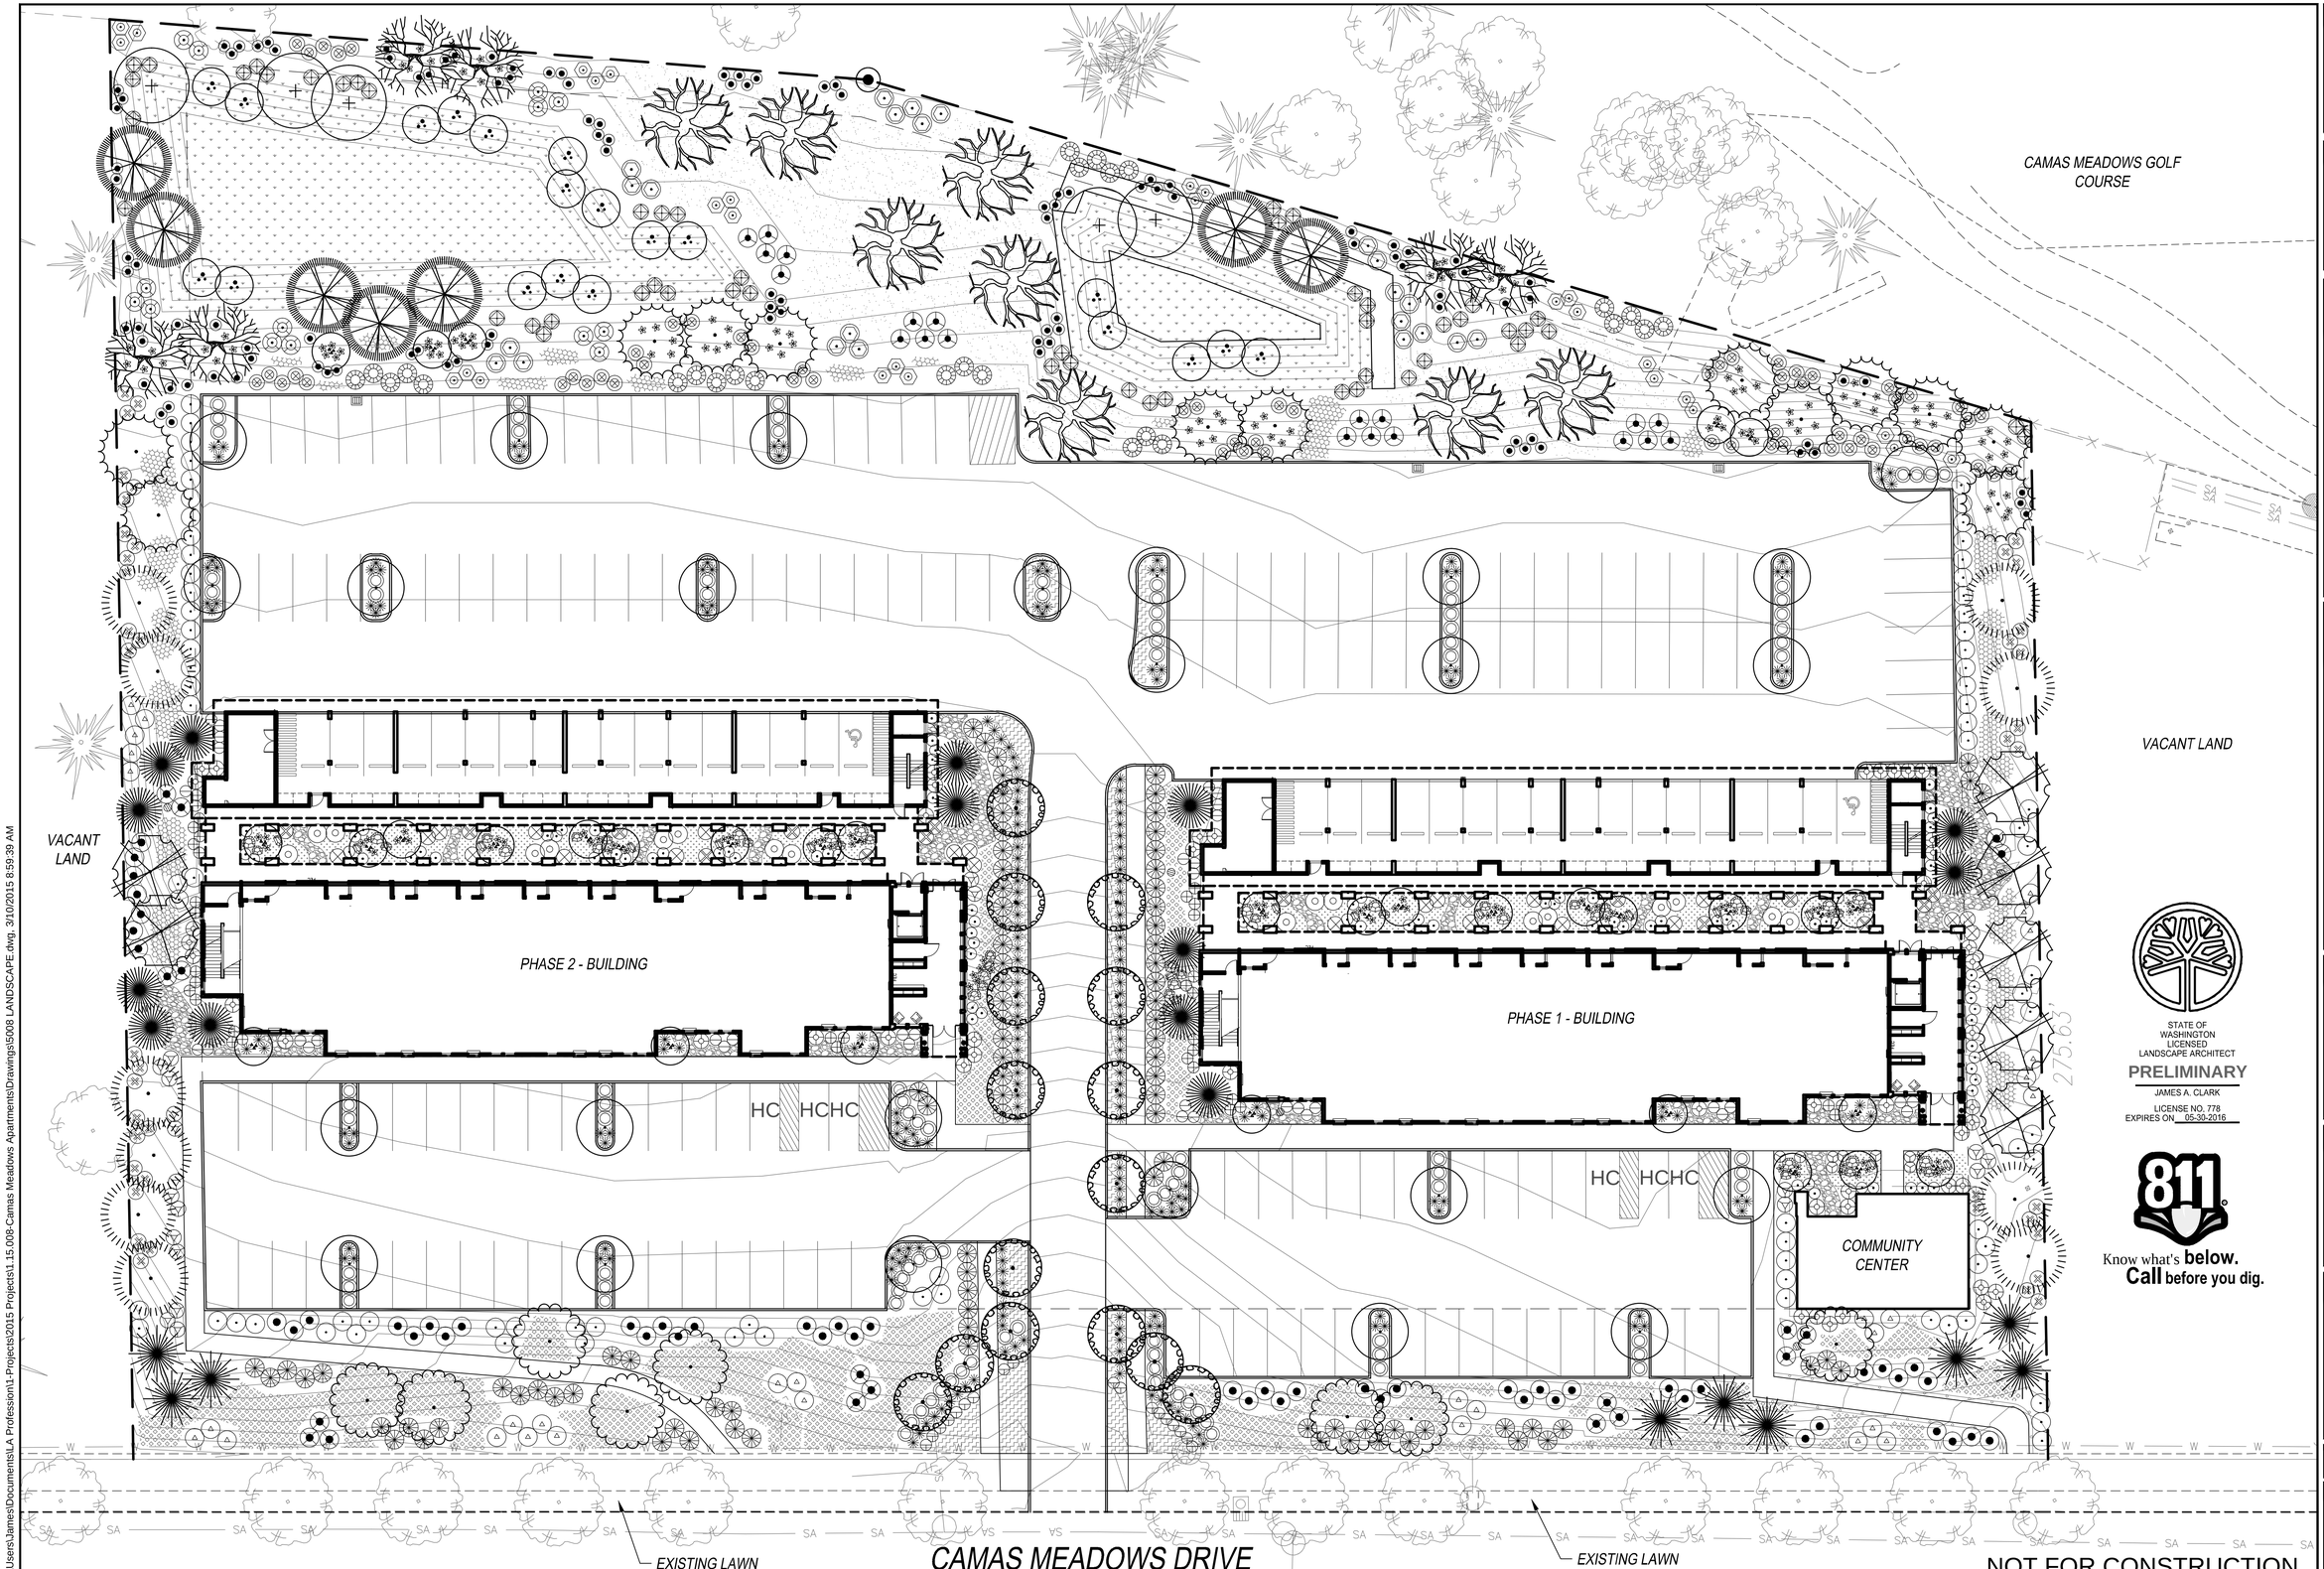

NOT FOR CONSTRUCTION

REUSE OF DOCUMENTS

This document, and the ideas and designs incorporated, as an instrument of professional service is the property of Western Design Group, Inc. and is not to be used, in whole or in part, for any reason without the written authorization of Western Design Group, Inc.

WESTERN DESIGN GROUP
Landscape Architecture and Design
2300 E. 3rd Loop, Suite 110 • Vancouver, WA 98661
phone: 360-699-5317 or 800-699-5317
fax: 360-694-7818
www.westerndesigngroup.net

THE LOFTS AT
CAMAS MEADOWS
CAMAS, WA

STATE OF WASHINGTON LICENSED LANDSCAPE ARCHITECT
PRELIMINARY
JAMES A. CLARK
LICENSE NO. 778
EXPIRES ON 05-30-2016

811
Know what's **below.**
Call before you dig.

DESIGN REVIEW SET
03.10.15

PLAN NORTH

PRELIMINARY LANDSCAPE PLAN

△	DATE	DESCIPTION

DRAWN BY JC
CHECKED BY JC

JOB # : 14-KRK-4123

L1

C:\Users\James\Documents\LA Profession\1-Projects\2015 Projects\1.15.008-Camas Meadows Apartments\Drawings\5008 LANDSCAPE.dwg, 3/10/2015 8:59:39 AM