EXHIBIT 19

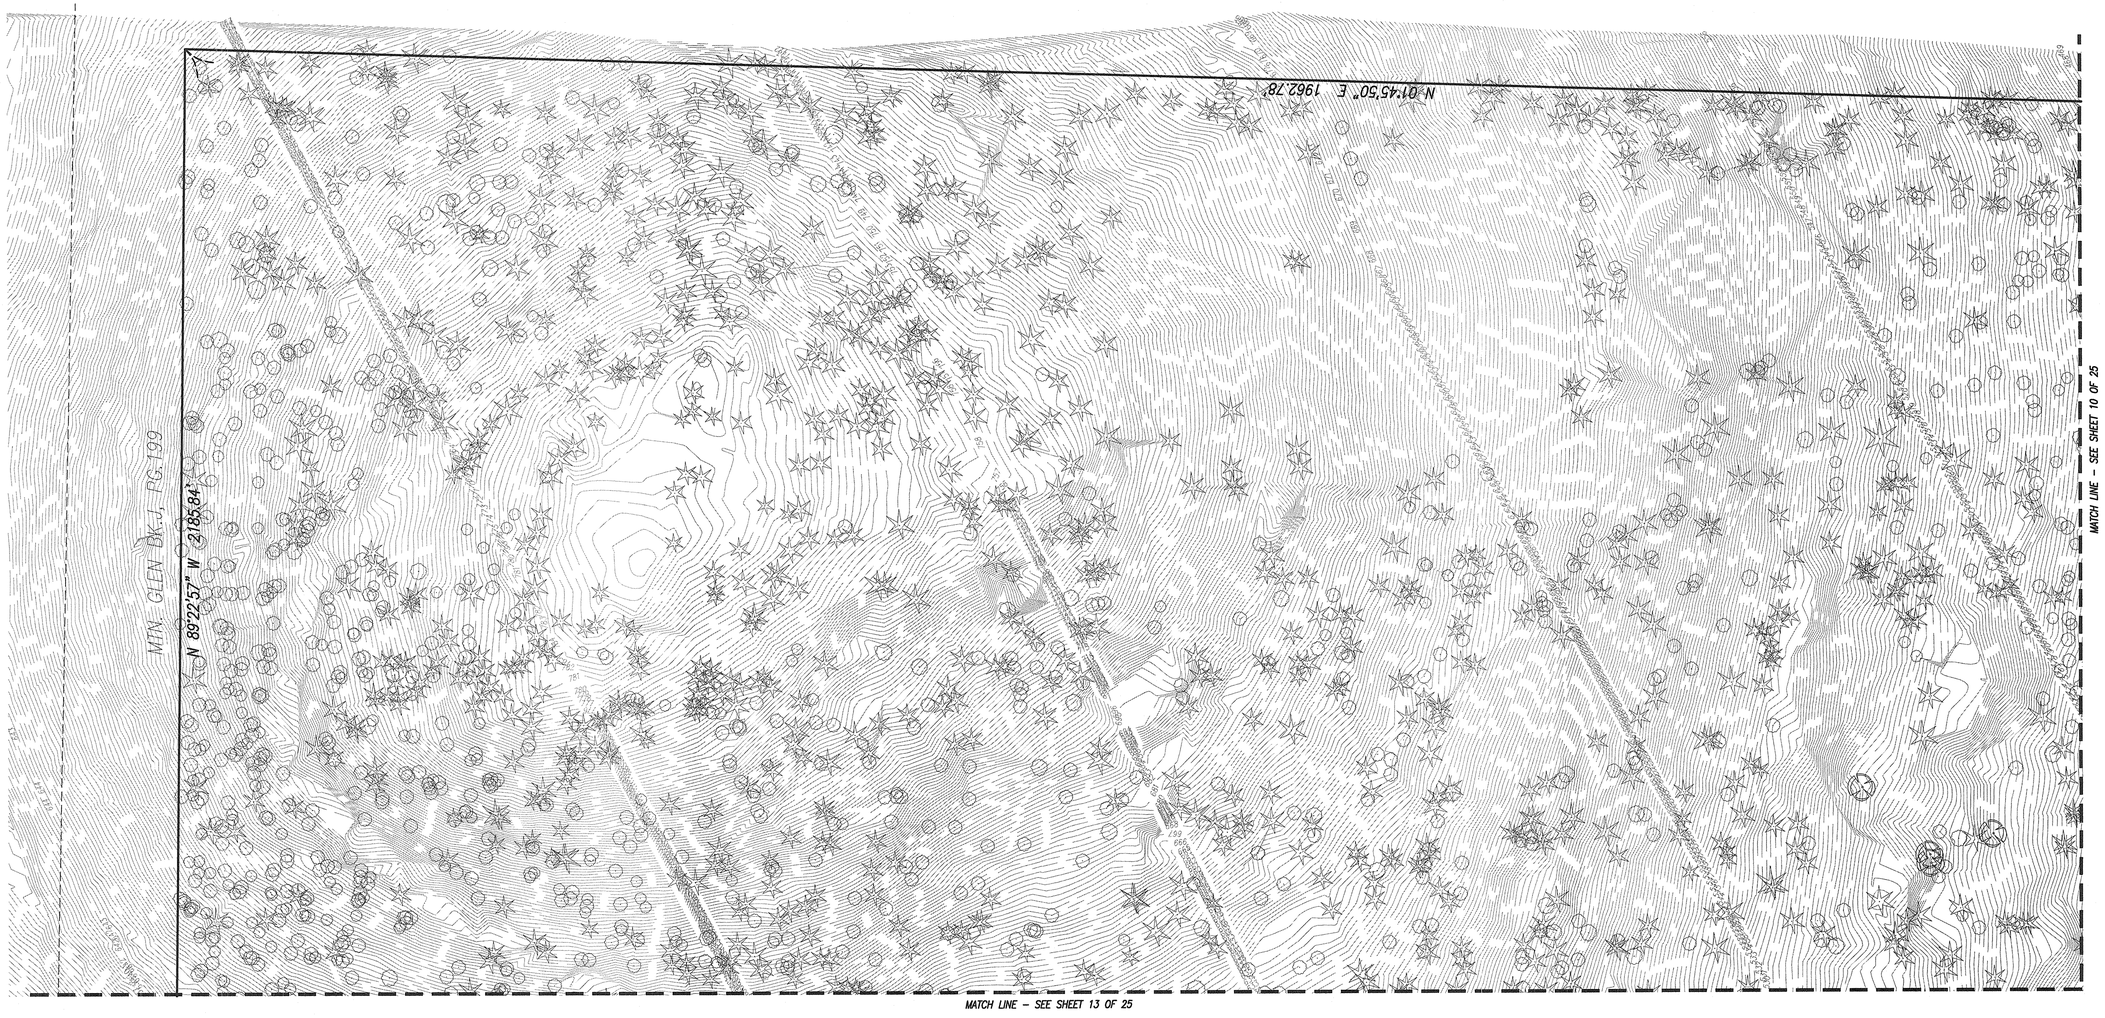

0 60 120

SCALE: 1"=60'

CLIENT:

METROPOLITAN LAND GROUP, LLC
17933 NW EVERGREEN PARKWAY,
SUITE 300
BEAVERTON, OR 97006

EXISTING CONDITIONS SURVEY FOR:

GREEN MOUNTAIN MIXED USE PRD

SECTIONS 17, 20 & 21 T. 2 N., R 3 E., W.M., CITY OF CAMAS, WA

OLSON LAND SURVEYORS ENGINEERS
360-695-1385
503-289-9936
ENGINEERING INC. 222 E. EVERGREEN BLVD., VANCOUVER, WA 98660

BRUCE D. TOWLE
STATE OF WASHINGTON
17686
REGISTERED
PROFESSIONAL LAND SURVEYOR

12/30/14

CHANGES / REVISIONS

DESCRIPTION	DATE

DESIGNED:

DRAWN: B.D.T.

CHECKED: J.M.B.

DATE DECEMBER 2014

SCALE: 1" = 60'

COPYRIGHT 2014, OLSON ENGINEERING, INC.

GREEN MOUNTAIN PRD

JOB NO. 8938.01.02

SHEET

14 of 25