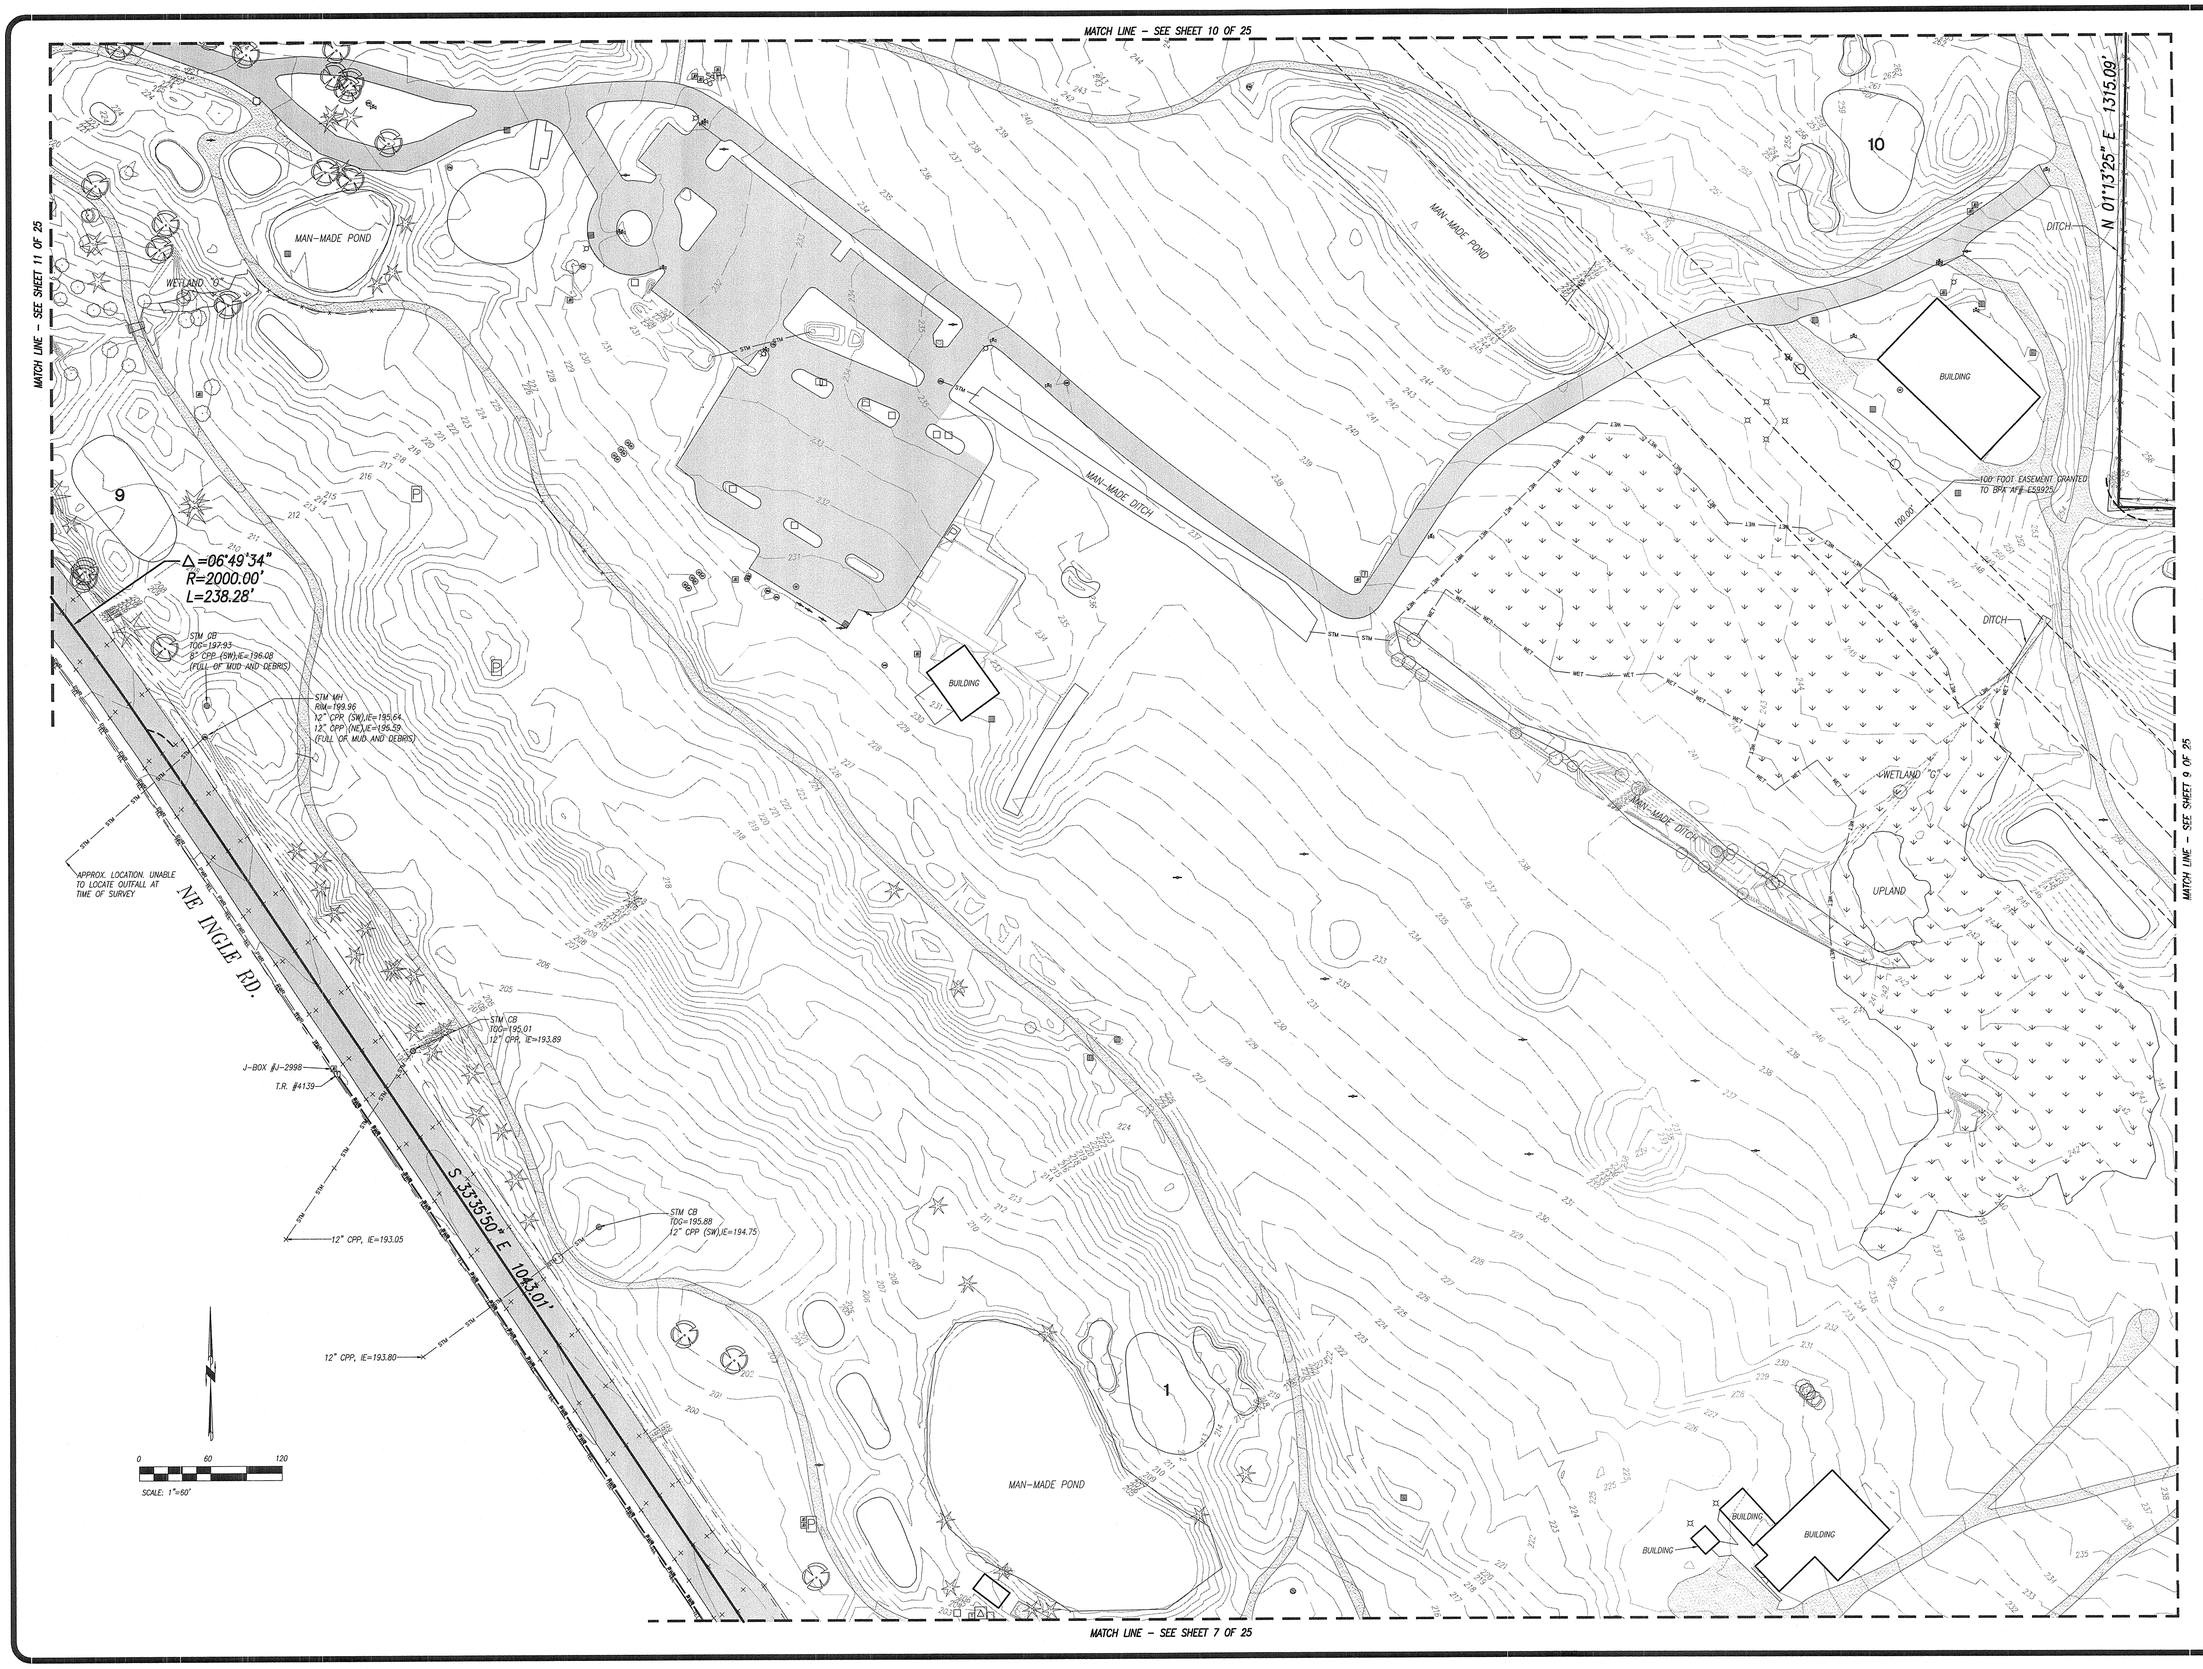

CLIENT:
METROPOLITAN LAND GROUP, LLC
17933 NW EVERGREEN PARKWAY,
SUITE 300
BEAVERTON, OR 97006

EXHIBIT 7A

EXISTING CONDITIONS SURVEY FOR:

GREEN MOUNTAIN MIXED USE PRD

SECTIONS 17, 20 & 21 T. 2 N., R 3 E., W.M., CITY OF CAMAS, WA

OLSON ENGINEERS LAND SURVEYORS
ENGINEERING INC. 222 E. EVERGREEN BLVD., VANCOUVER, WA 98660
360-695-1385
360-695-1598

BRUCE D. TOBLE
STATE OF WASHINGTON
17686
REGISTERED
PROFESSIONAL LAND SURVEYOR

12/30/14

CHANGES / REVISIONS	
DESCRIPTION	DATE

DESIGNED:	
DRAWN:	B.D.T.
CHECKED:	J.M.B.
DATE	DECEMBER 2014
SCALE:	1" = 60'

COPYRIGHT 2014, OLSON ENGINEERING, INC.

GREEN MOUNTAIN PRD

JOB NO. 8938.01.02

SHEET