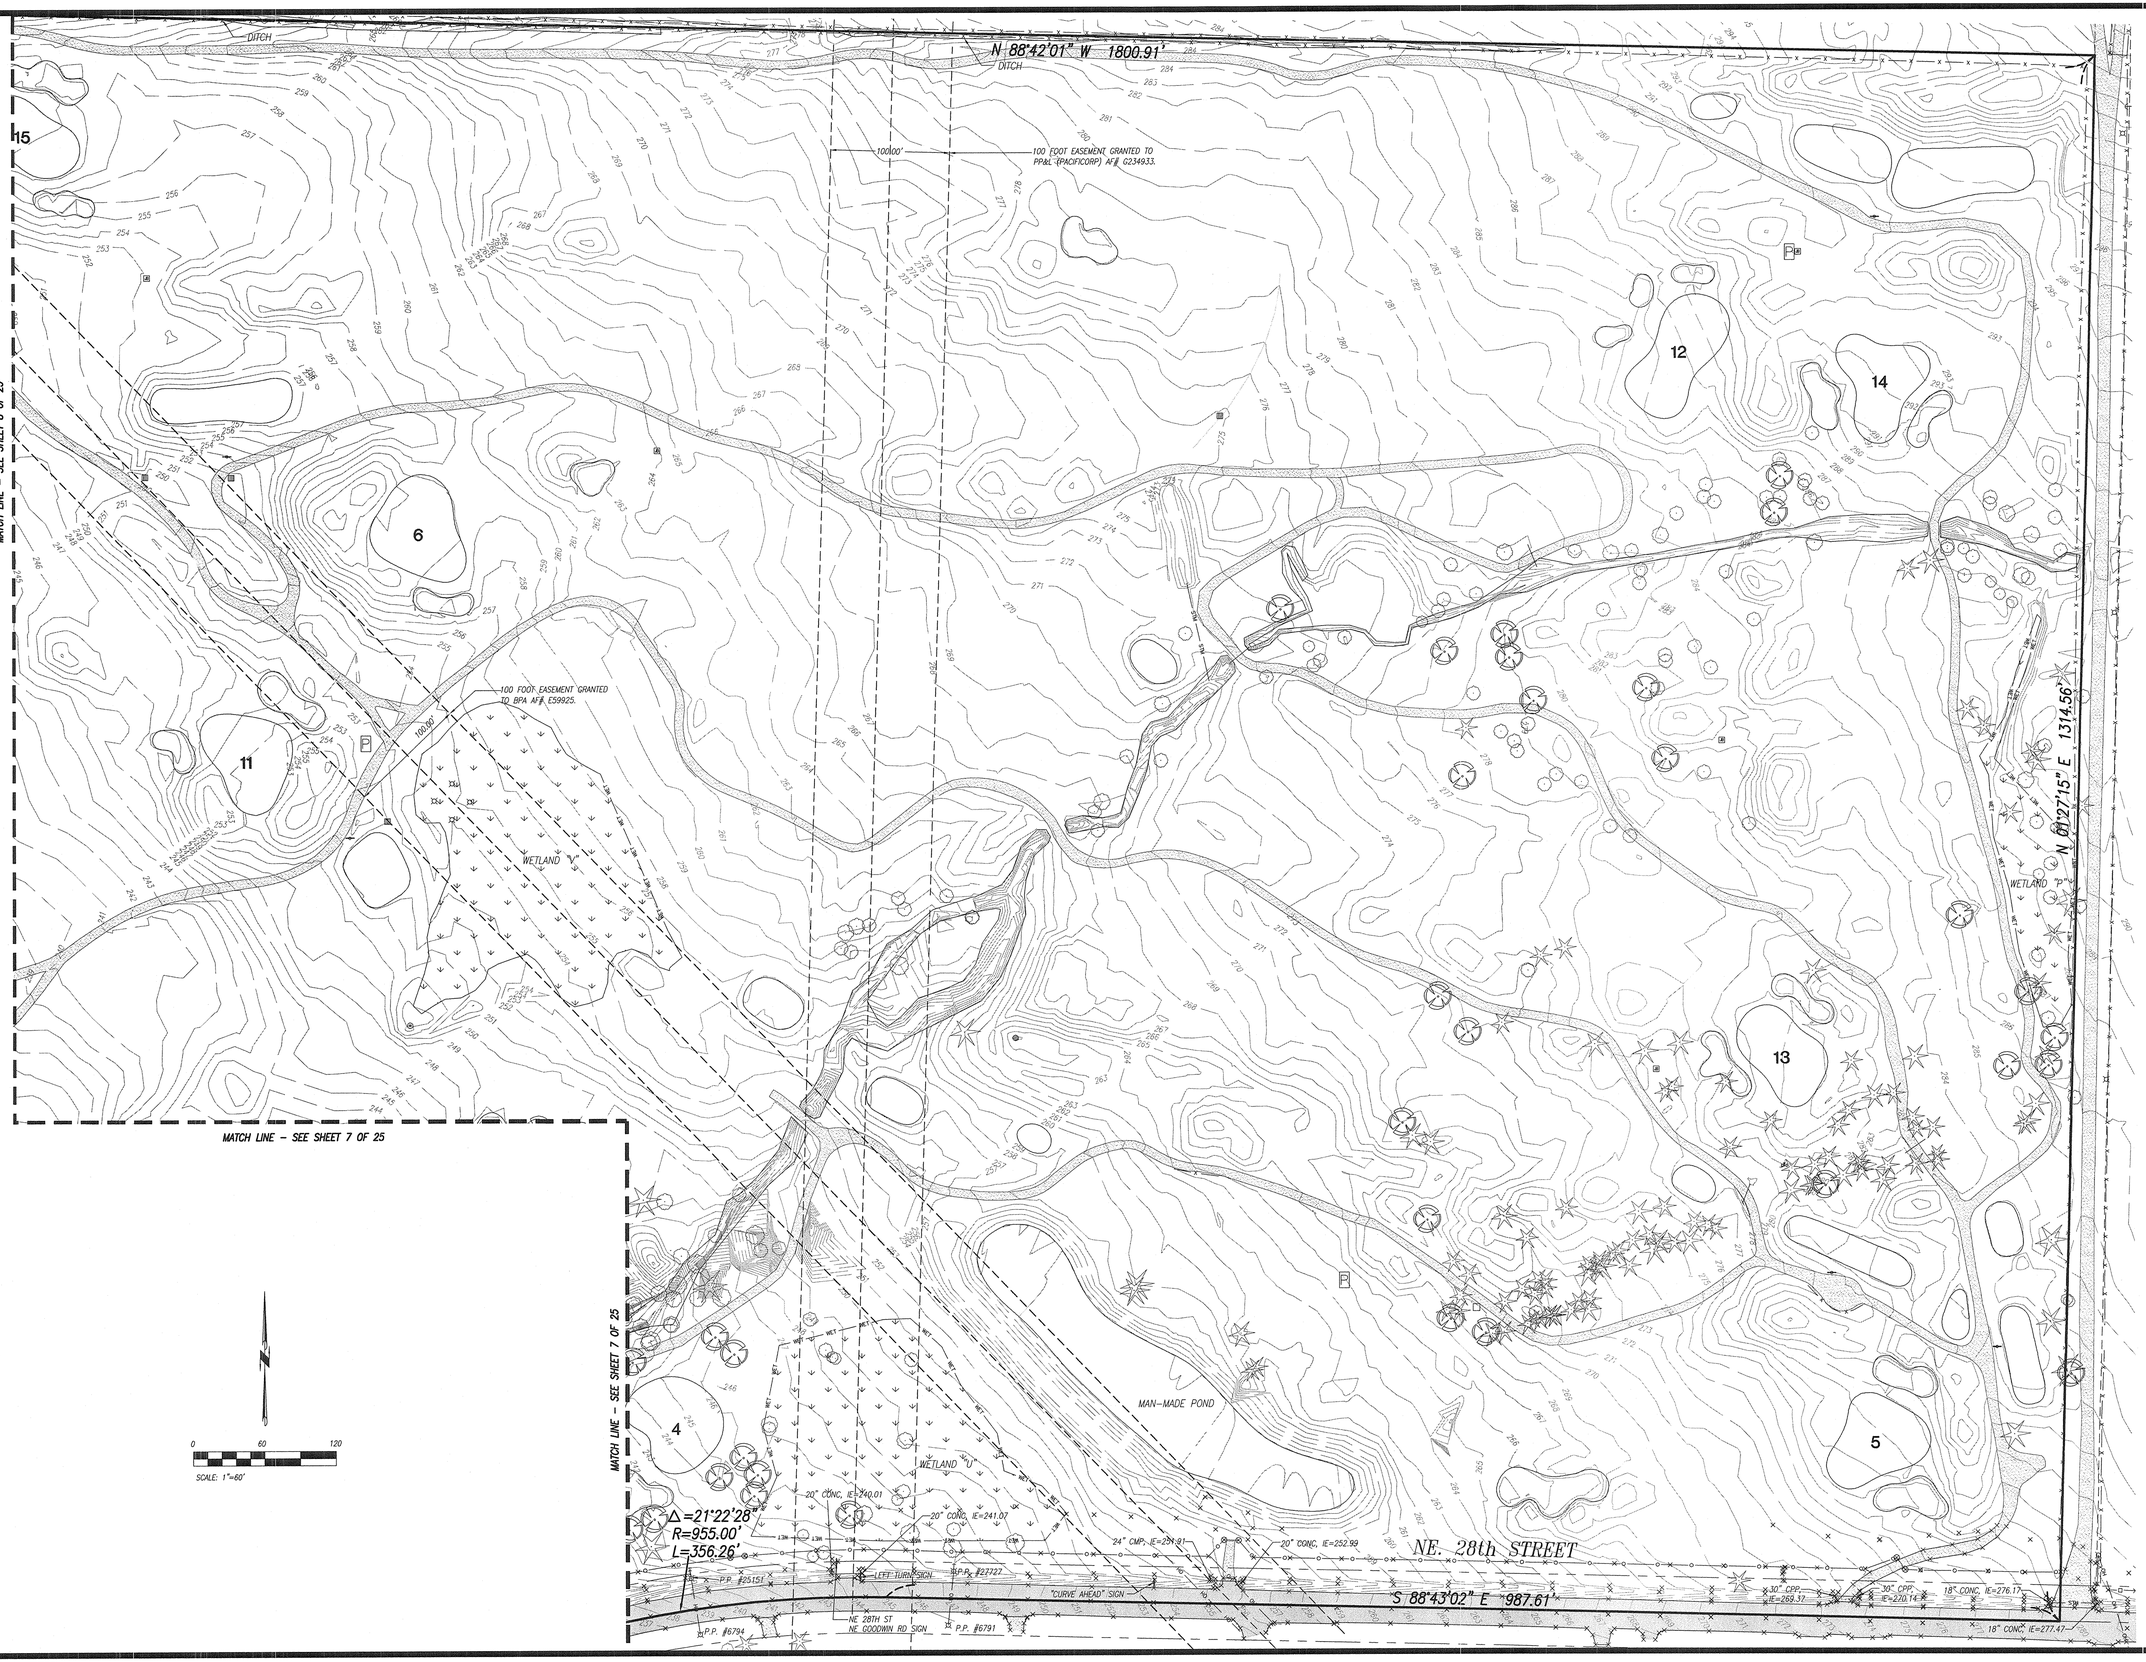


CLIENT:
METROPOLITAN LAND GROUP, LLC
17933 NW EVERGREEN PARKWAY,
SUITE 300
BEAVERTON, OR 97006

EXHIBIT 7B

EXISTING CONDITIONS SURVEY FOR:

# GREEN MOUNTAIN MIXED USE PRD

SECTIONS 17, 20 & 21 T. 2 N., R 3 E., W.M., CITY OF CAMAS, WA

OLSON ENGINEERING INC.
LAND SURVEYORS
ENGINEERS
360-695-1385
360-695-1386
222 E. EVERGREEN BLVD., VANCOUVER, WA 98660

BRUCE D. TOWLE
STATE OF WASHINGTON
17686
REGISTERED
PROFESSIONAL LAND SURVEYOR

12/30/14

| CHANGES / REVISIONS | |
|---|---|
| DESCRIPTION | DATE |
| | |

| | |
|---|---|
| DESIGNED: | |
| DRAWN: | B.D.T. |
| CHECKED: | J.M.B. |
| DATE | DECEMBER 2014 |
| SCALE: | 1" = 60' |

COPYRIGHT 2014, OLSON ENGINEERING, INC.

GREEN MOUNTAIN PRD

JOB NO. 8938.01.02

SHEET

9 of 25