
EXHIBIT 26
CUP17-03

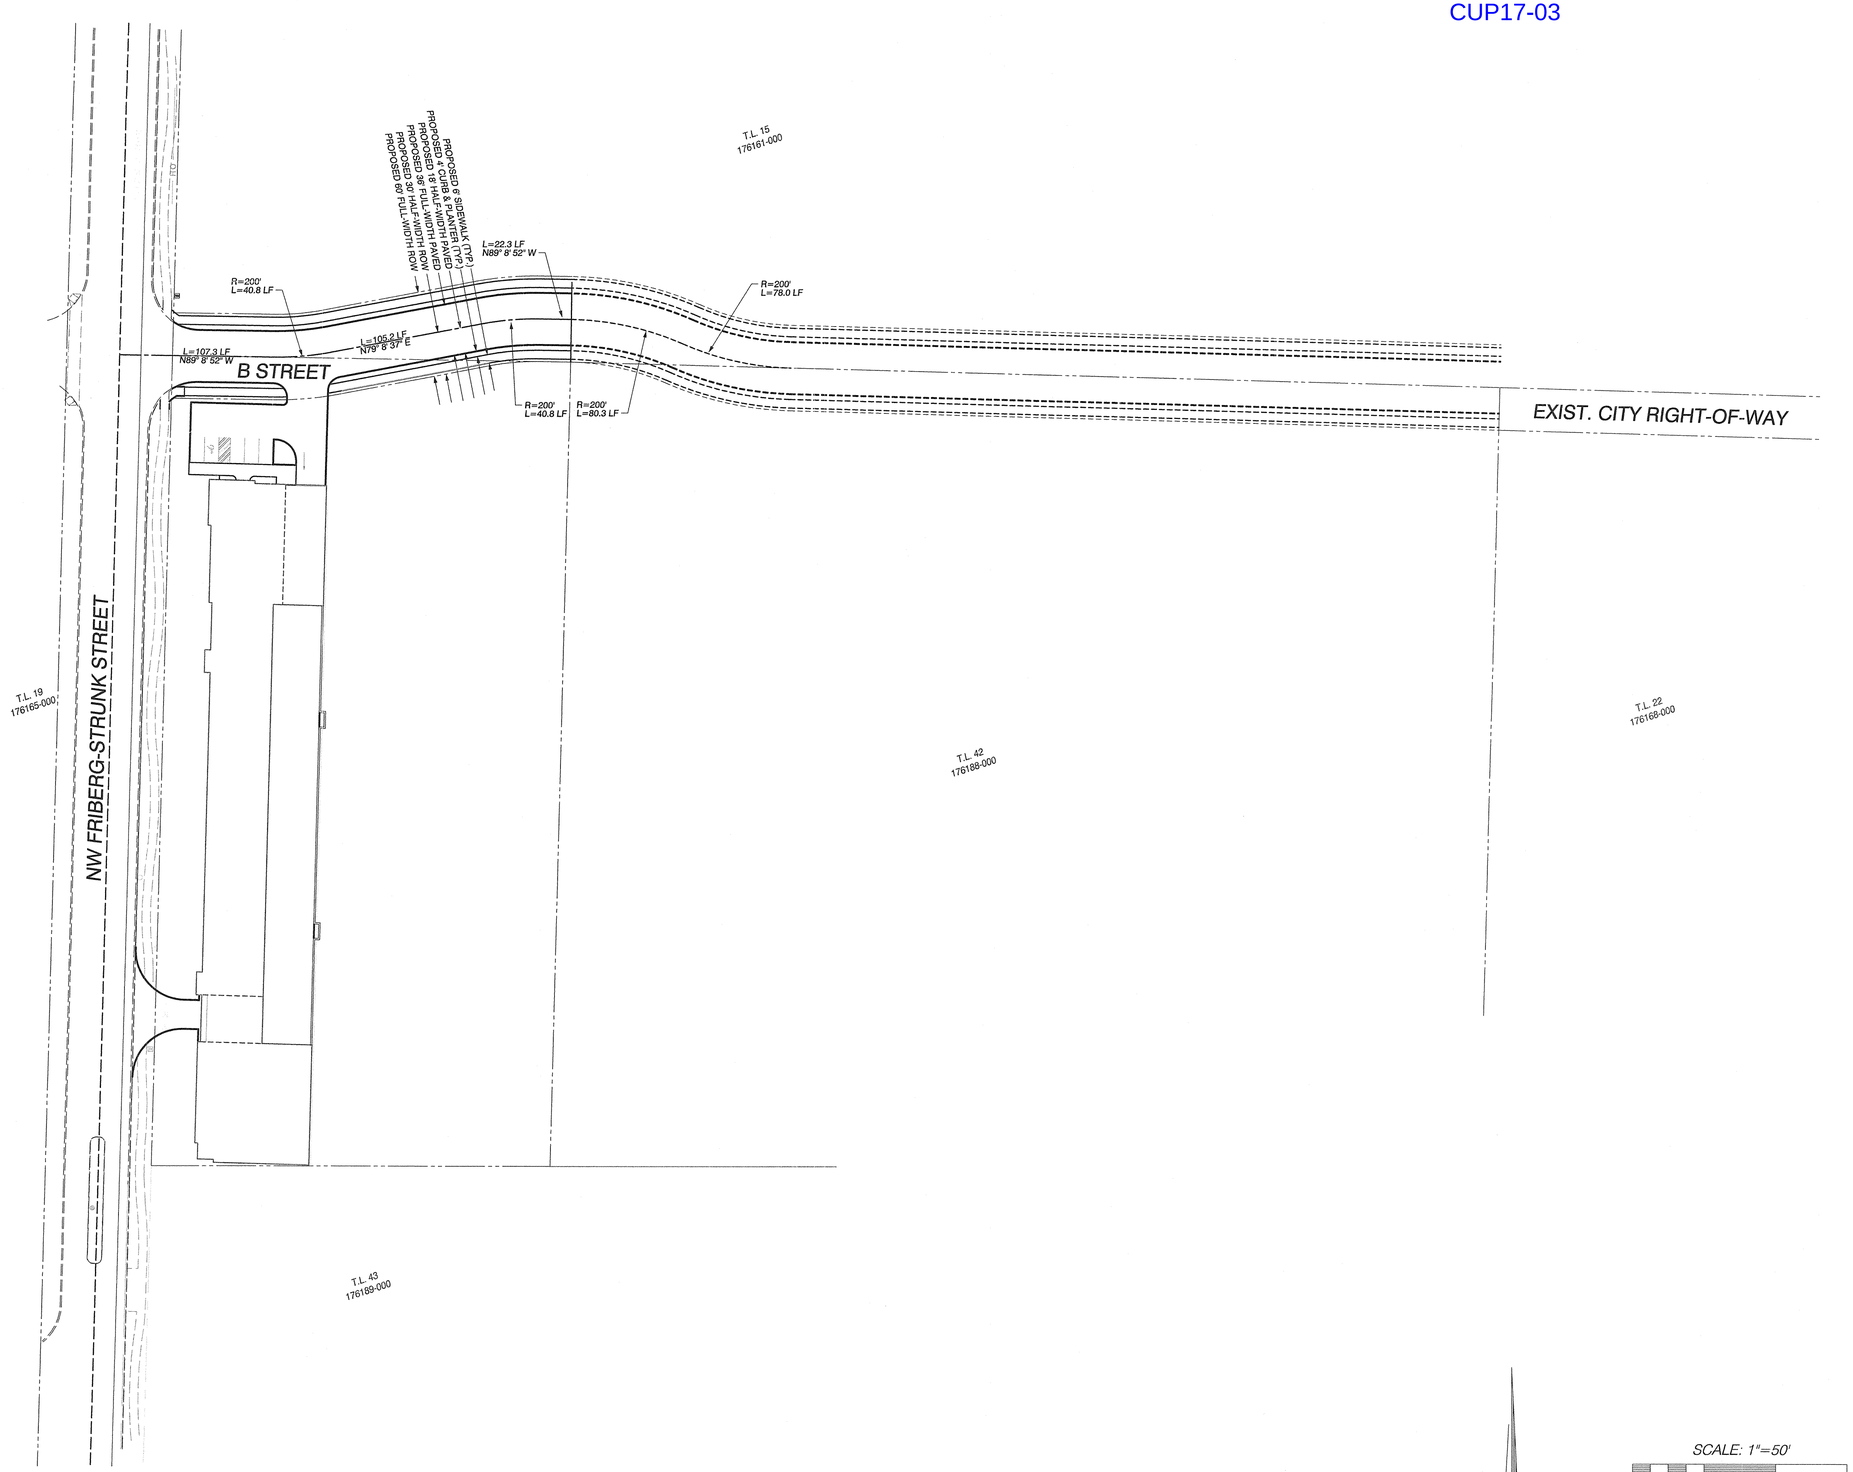

SCALE: 1"=50'

-50 0 50 100

J:\data\9000\9400\9410\9417\Engineering\Prelim\9417_e.b street exhibit.dgn
M:\MicroStation V8\pen tables\OCE table setup\OCE street paving.tbl

CLIENT:

UNION SELF STORAGE, LLC
23801 NE 42ND COURT
RIDGEFIELD, WA 98642

PH: (360) 787-3465
CONTACT: TOM STRASSENBERG
EMAIL: tstrassenberg@msn.com

PROPOSED B STREET LAYOUT FOR:

UNION SELF STORAGE

OLSON LAND SURVEYORS ENGINEERS
ENGINEERING INC.
360-695-1385
FAX 695-1598
222 E. EVERGREEN, VANCOUVER, WA 98660

CHRIS R. WONDERLY
STATE OF WASHINGTON
32827
REGISTERED
PROFESSIONAL ENGINEER
PRELIMINARY
9/13/17

CHANGES / REVISIONS

DESCRIPTION:	DATE:

DESIGNED: CRW

DRAWN: CRW

CHECKED: KFS

DATE: SEPTEMBER 2017

SCALE: H: 1"=50'
V:

COPYRIGHT 2017, OLSON ENGINEERING, INC.

UNION SELF STORAGE

JOB NO.: 9417.01.01

SHEET

1 OF 1