Exhibit 5
APPEAL18-02 & SEPA18-05

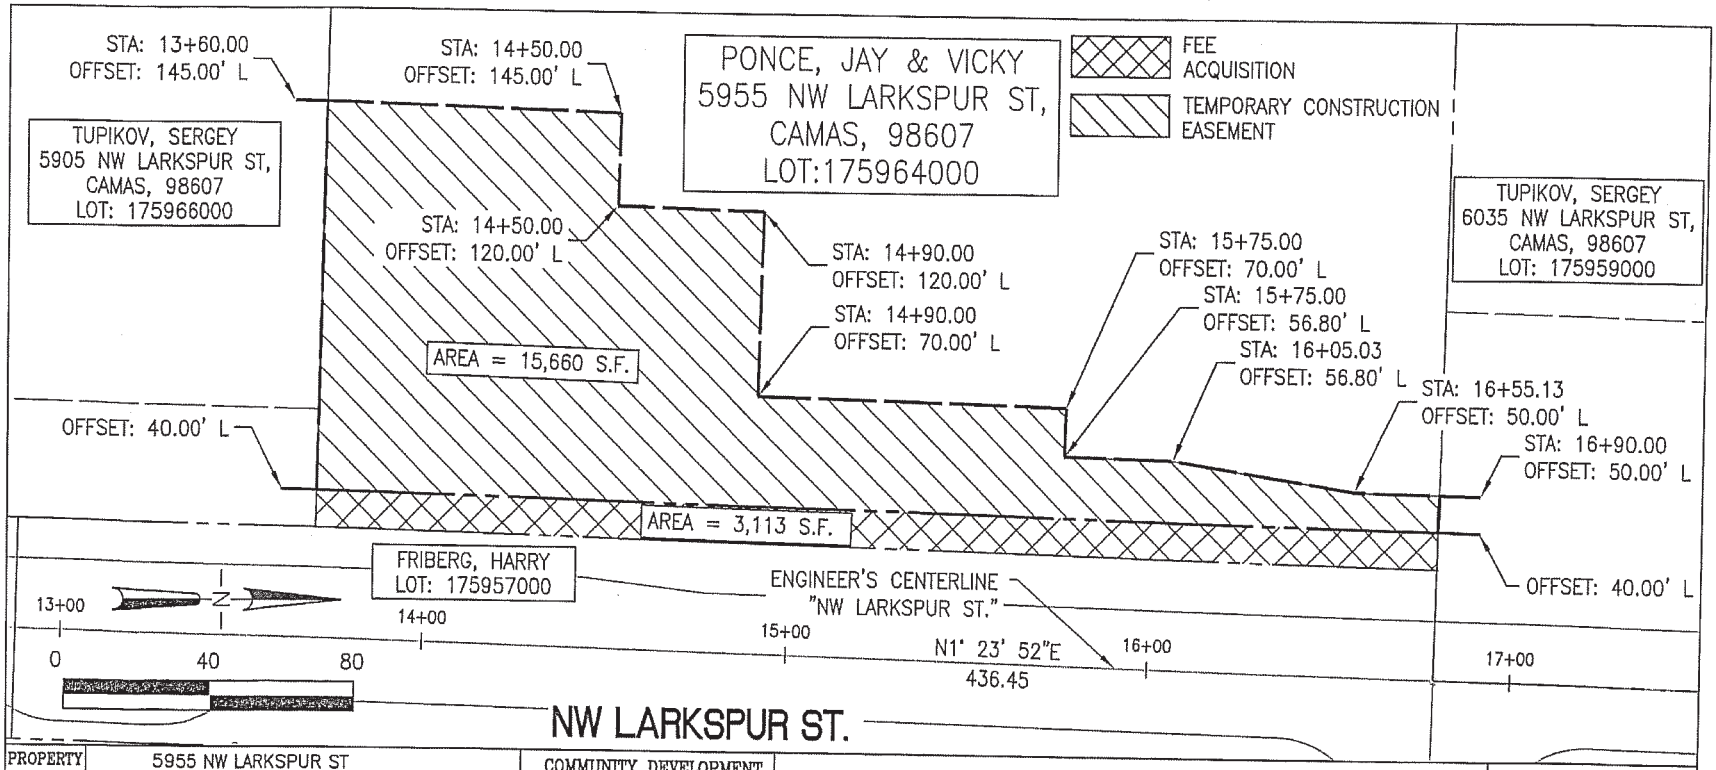

PROPERTY	5955 NW LARKSPUR ST CAMAS, WA 98607 APN: 175964000 AFN: 3715574 SW 1/4 SEC. 28 TOWNSHIP 2 NORTH RANGE 3 EAST, WILLAMETTE MERIDIAN CLARK COUNTY, WASHINGTON	COMMUNITY DEVELOPMENT ENGINEERING DEPARTMENT CAMAS PROJECT NO. #S-604	LARKSPUR STREET IMPROVEMENTS
OWNER NAME/ ADDRESS	PONCE, JAY and VICKY 5955 NW LARKSPUR ST CAMAS, WA 98607	City of Camas WASHINGTON 616 NE 4TH AVENUE CAMAS, WASHINGTON 98607 (360)834-3451	TEMPORARY CONSTRUCTION EASEMENT AND FEE RIGHT-OF-WAY ACQUISITION EXHIBIT 'B' PAGE 3 OF 3 BY: MDR — DATE: JAN. 16, 2017

otak
700 WASHINGTON ST, STE 401
VANCOUVER, WA 98660
(360)737-9613
FAX (360)737-9651